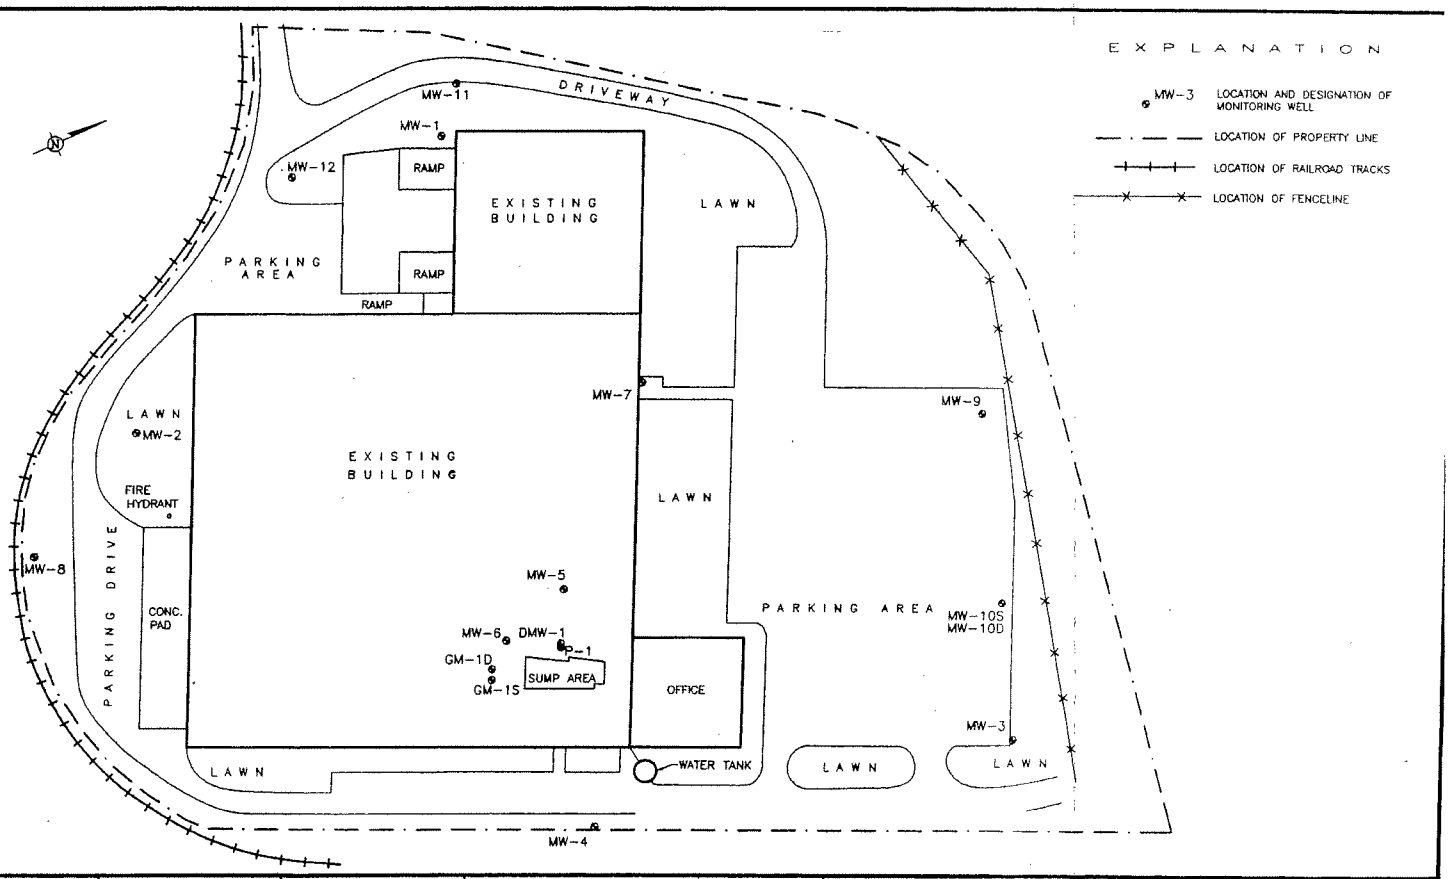

0 100 FT
APPROXIMATE SCALE

NO.	DATE	REVISION DESCRIPTION	BY

ARCADIS GERAGHTY & MILLER
3000 Cabot Blvd West
Suite 3004, Langhorne, Pa 19047
Tel: 215/752-6840 Fax: 215/752-6879

COLE OFFICE ENVIRONMENTS
NORTH PLANT
YORK, PENNSYLVANIA

SITE LAYOUT

DRAWN	DATE	PROJECT MANAGER	DEPARTMENT MANAGER
M. WASILEWSKI	1/12/00	P. MILIONES	D. SOUSA
		LEAD DESIGN PROF.	CHECKED
			R. BURNS
		PROJECT NUMBER	DRAWING NUMBER
		NP000223.0005	2

G:\APROJECT\TOM\NP0223.005\Reports\CADD\SiteLayout.DWG
Copyright © 20__