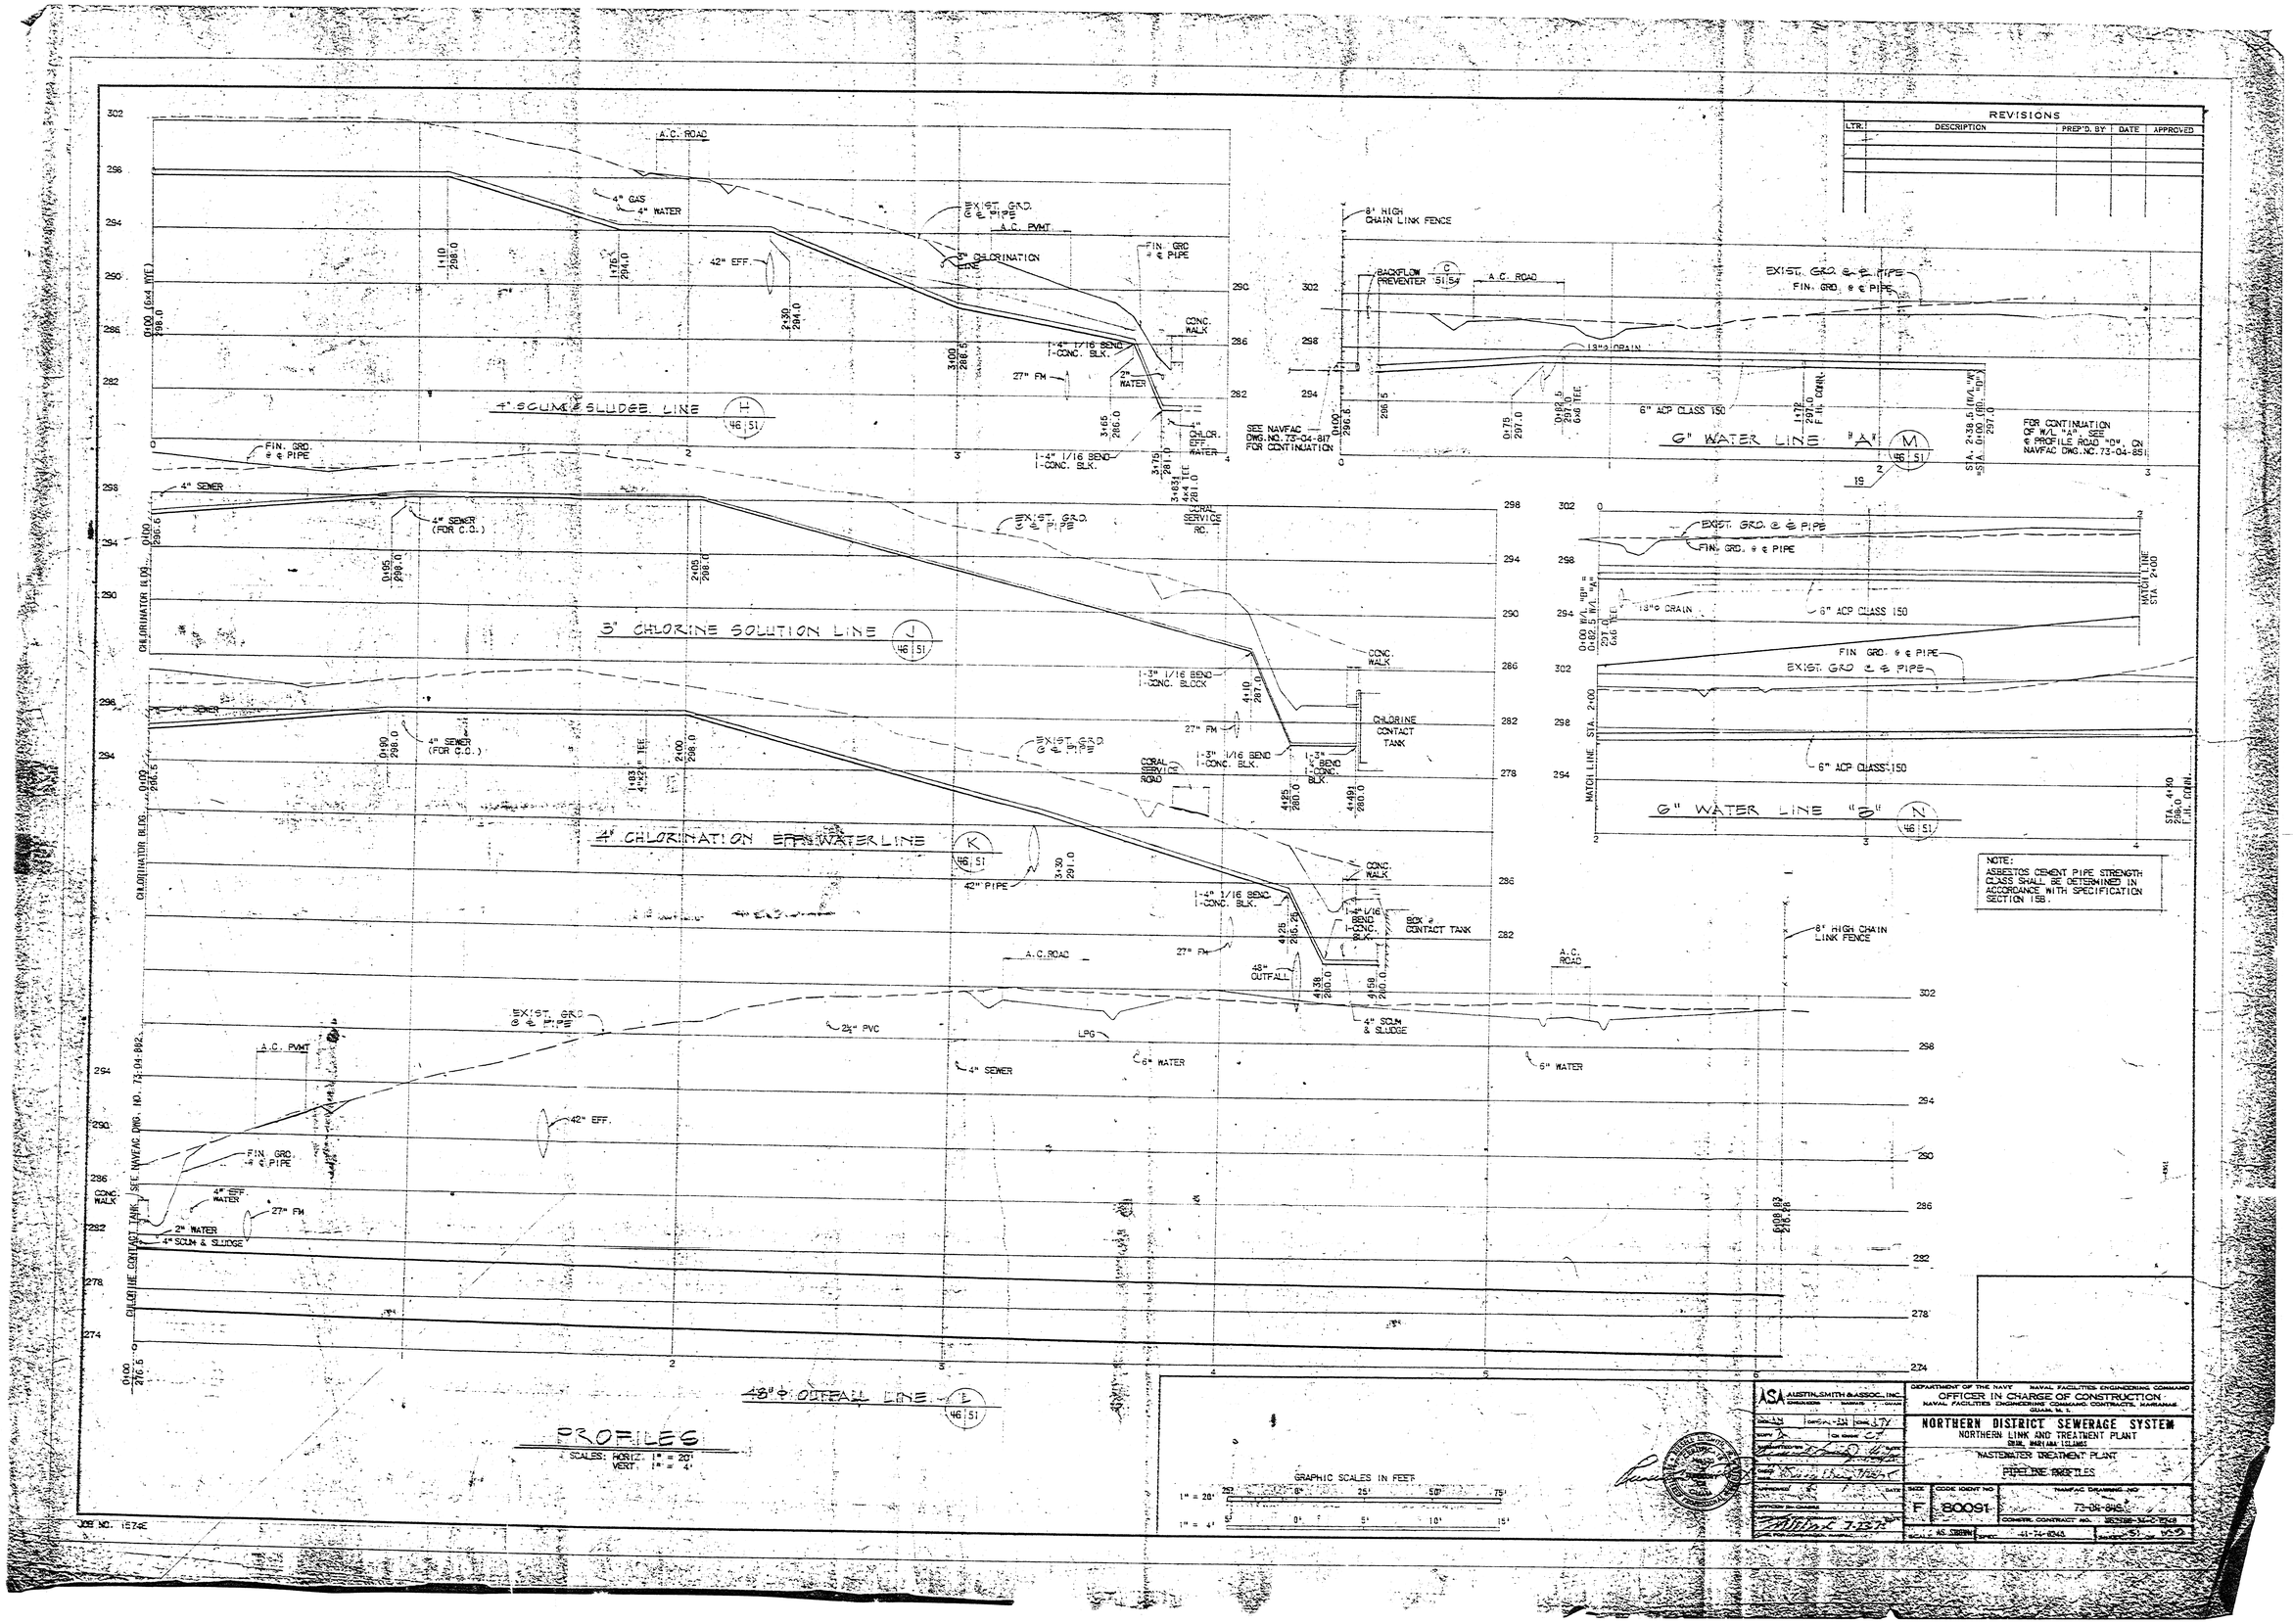

REVISIONS
LTR. DESCRIPTION PREP'D. BY DATE APPROVED
4" SCUM & SLUDGE LINE H 46 51
3" CHLORINE SOLUTION LINE J 46 51
4" CHLORINATION EFF. WATER LINE K 46 51
48" ϕ OUTFALL LINE L 46 51
6" WATER LINE "A" M 46 51
6" WATER LINE "B" N 46 51
PROFILES
SCALES: HORIZ. 1" = 20' VERT. 1" = 4'
GRAPHIC SCALES IN FEET
1" = 20'
1" = 4'
NOTE: ASBESTOS CEMENT PIPE STRENGTH CLASS SHALL BE DETERMINED IN ACCORDANCE WITH SPECIFICATION SECTION 15B.
DEPARTMENT OF THE NAVY NAVAL FACILITIES ENGINEERING COMMAND
OFFICER IN CHARGE OF CONSTRUCTION
NAVAL FACILITIES ENGINEERING COMMAND, CONTRACTS, MARIANAS
GUAM, M. I.
NORTHERN DISTRICT SEWERAGE SYSTEM
NORTHERN LINK AND TREATMENT PLANT
GUAM, MARIANA ISLANDS
WASTEWATER TREATMENT PLANT
PIPELINE PROFILES
ASA AUSTIN, SMITH & ASSOC., INC.
F 80091
73-04-845
41-74-8343
JOB NO. 1574E