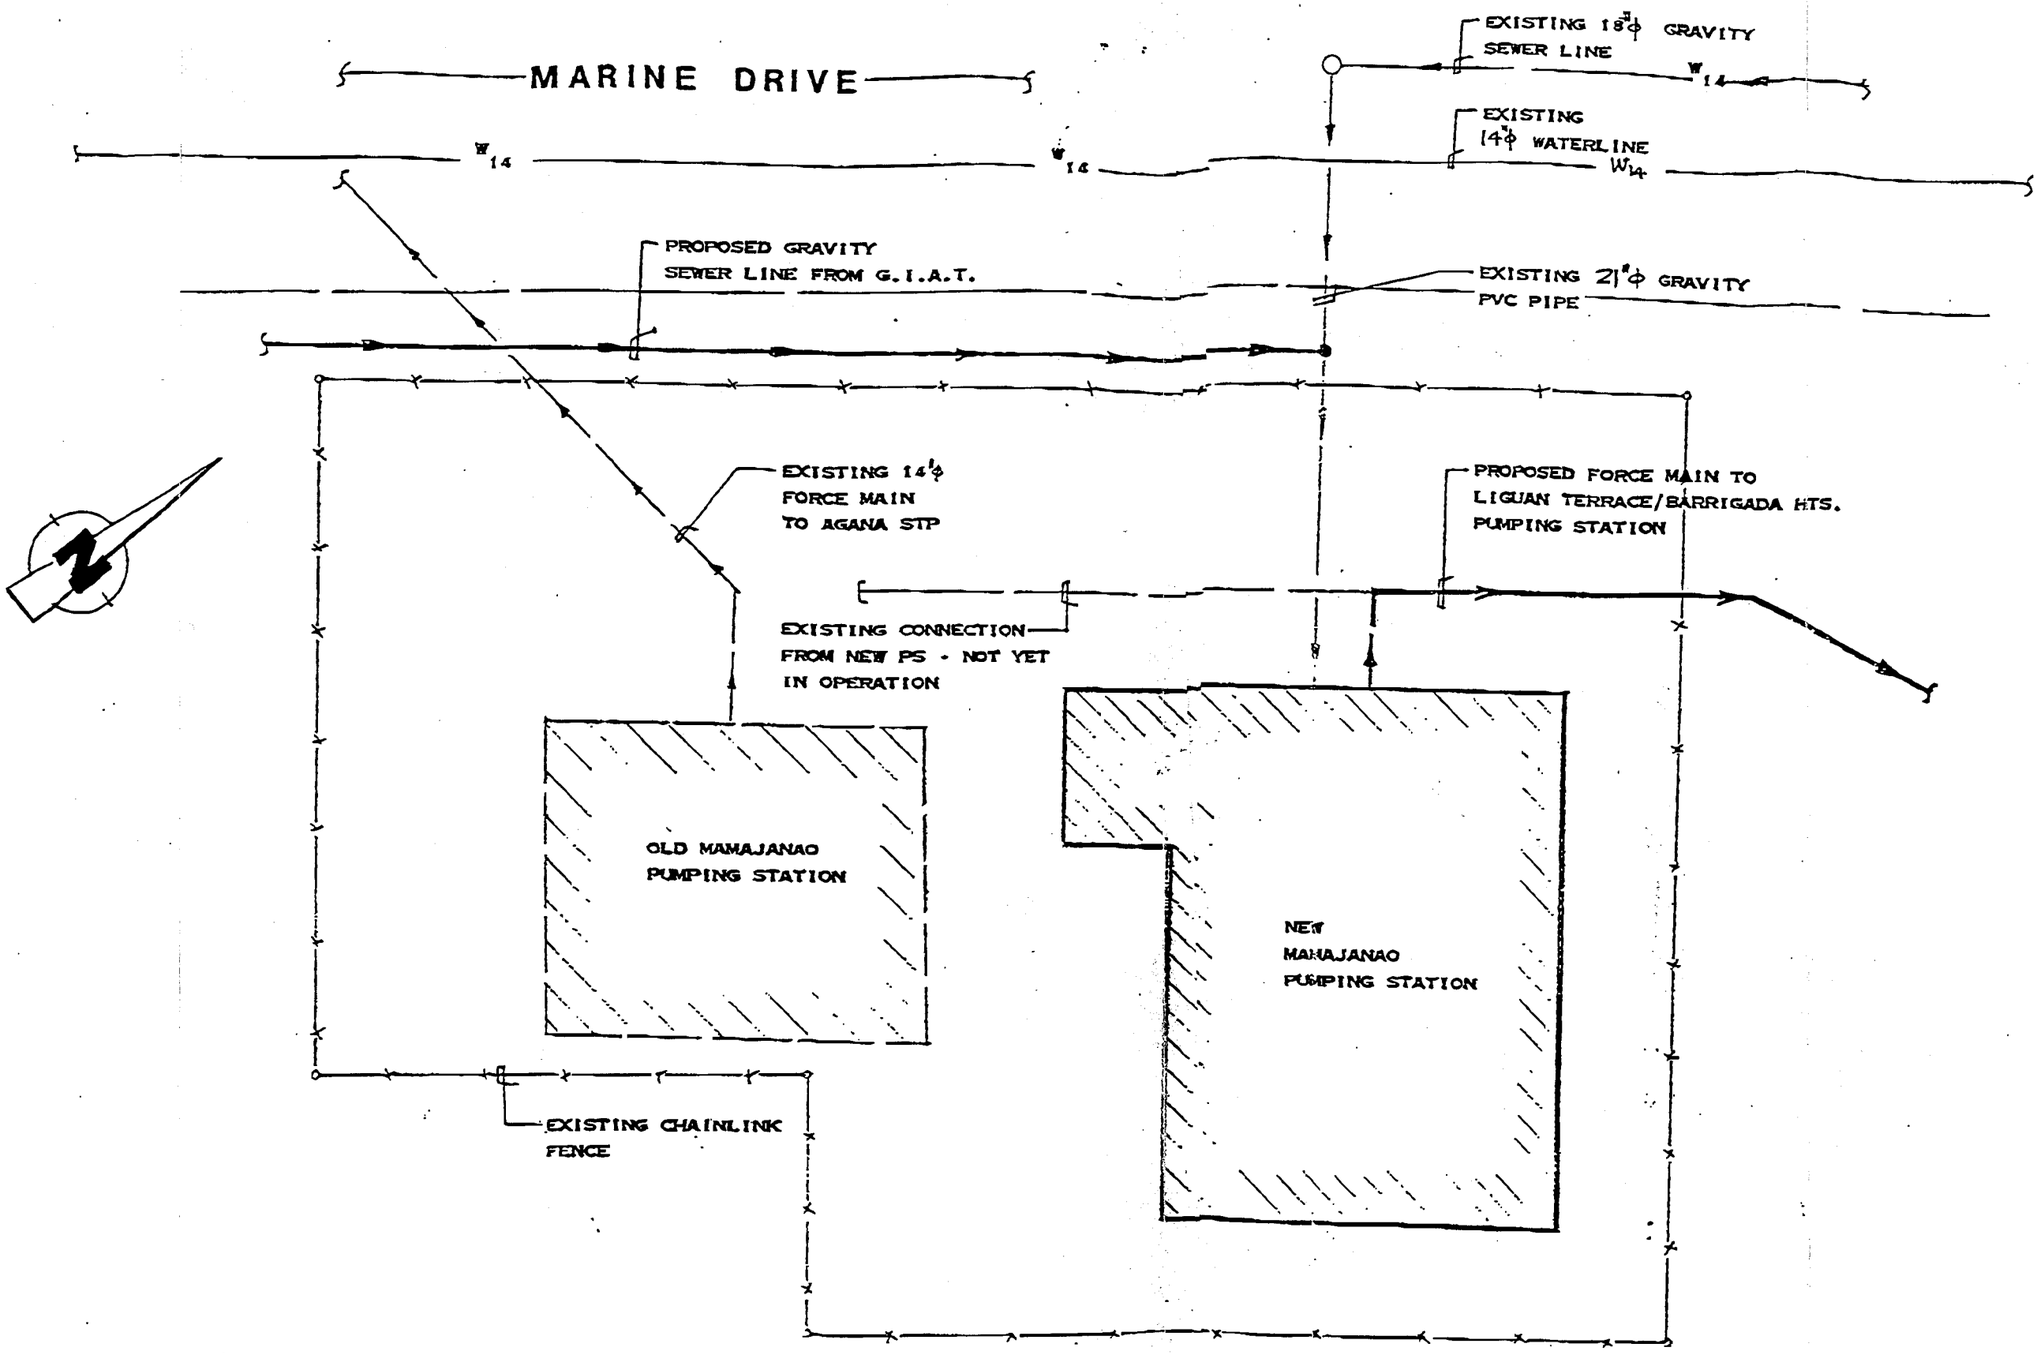

FIGURE 2

SITE PLAN - MAMAJANAO PUMP STATION