# Attachment B
# Phase I & II Site Plan

ATTACHMENT B

# GE Pittsfield Brownfields Program

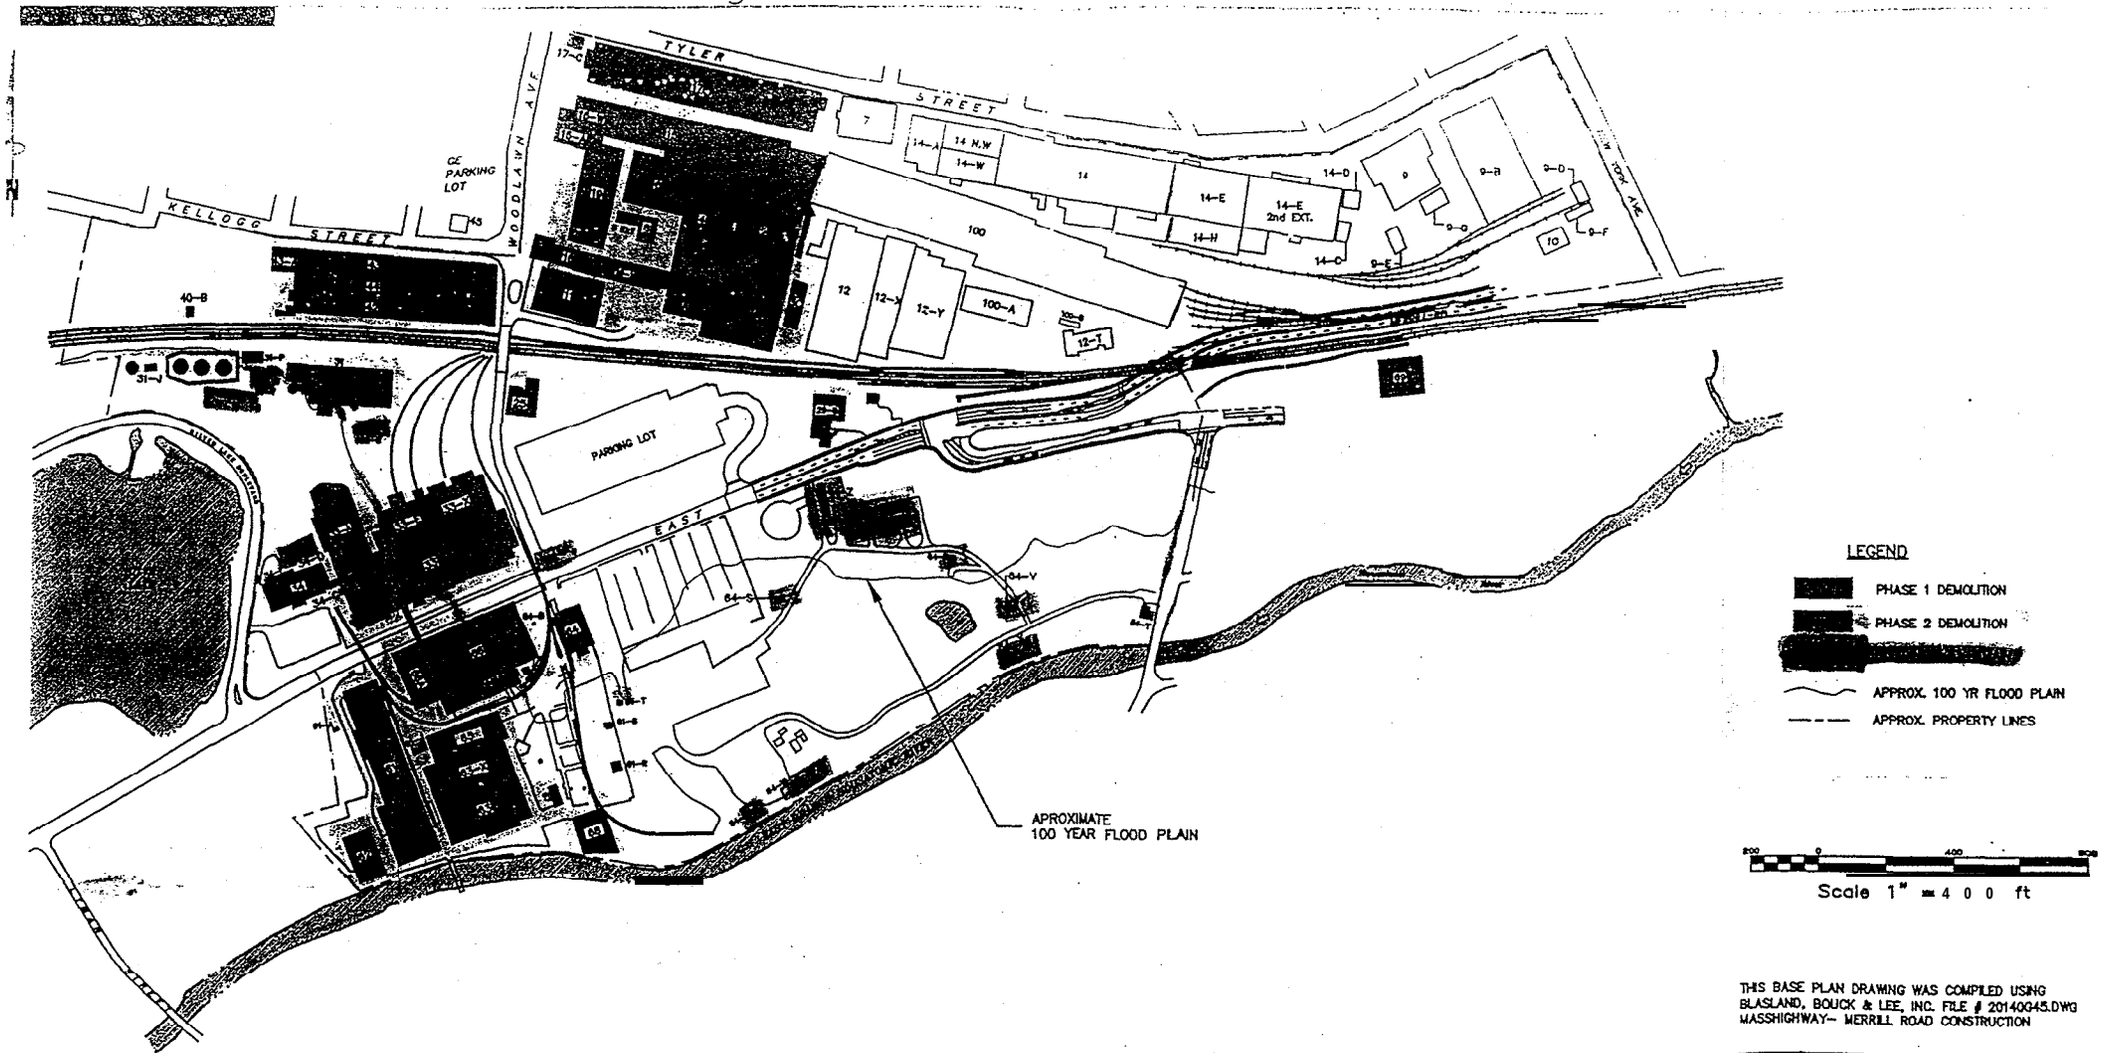


THIS BASE PLAN DRAWING WAS COMPILED USING BLASLAND, BOUCK & LEE, INC. FILE # 20140345.DWG MASSHIGHWAY– MERRILL ROAD CONSTRUCTION

PHASE 1 & 2 SITE PLAN
for
GENERAL ELECTRIC

EAST STREET PITTSFIELD, MA

WHITE ENGINEERING, INC.
CIVIL AND ENVIRONMENTAL

55 SOUTH MERRIAM STREET
PITTSFIELD, MASSACHUSETTS 01201

FAX (413) 443-8012 PHONE (413) 443-80

| | | |
|---|---|---|
| DATE: JULY 6, 1999 | CK'D: MSK | GE-S17 |
| DR'N: SCM | APV'D: MPW | |