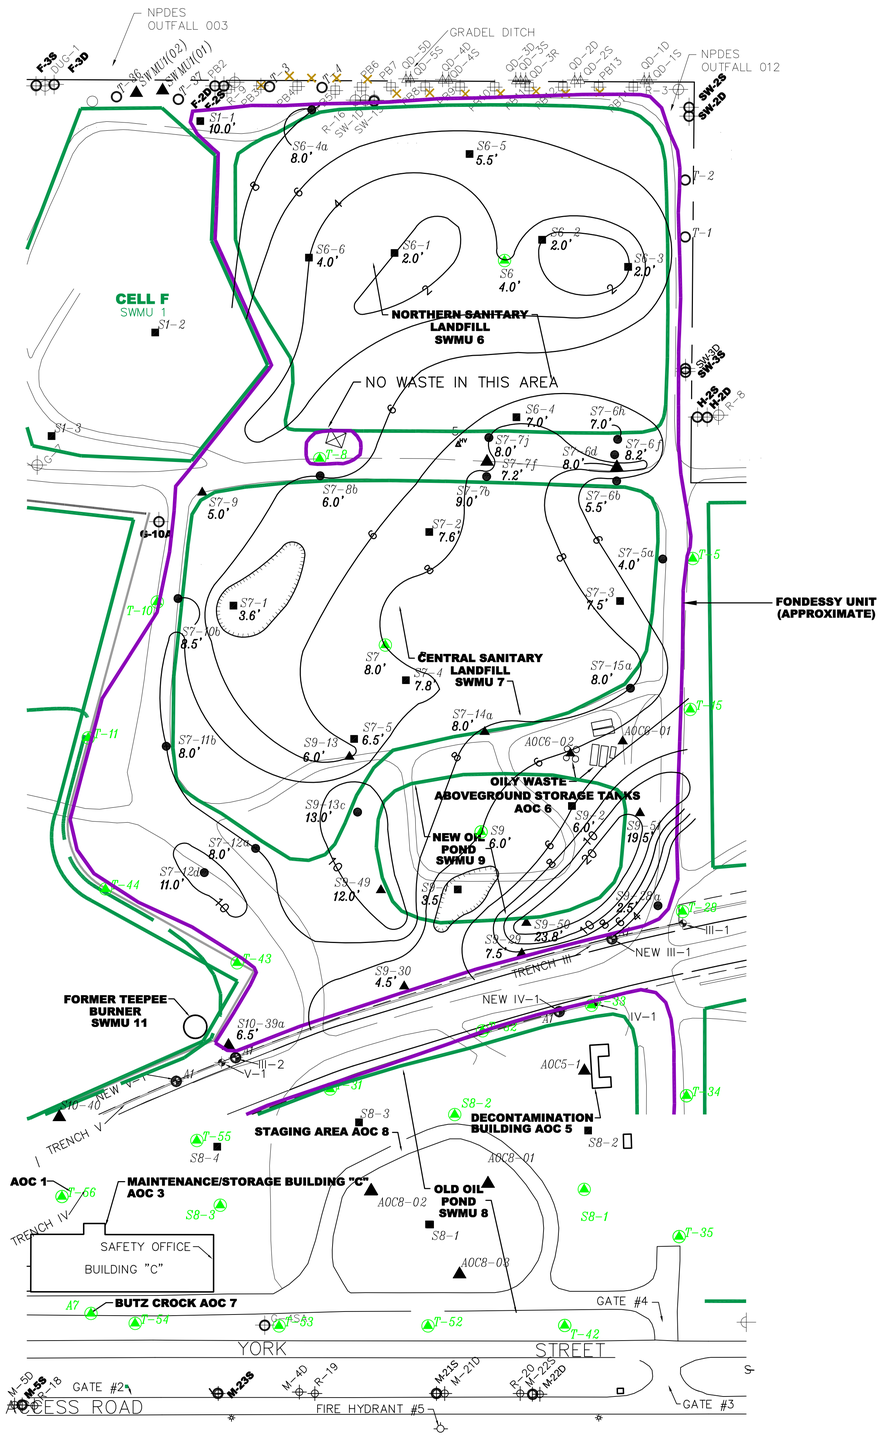

N

SCALE 1"='100'

0' 50' 100' 200'

LEGEND

- WATERLINE TRENCH SUMP
- RCRA PROGRAM MONITORING WELL
- QD – NSL / RFI WELL
- PB – EXPLOSIVE GAS / PUNCH BARS
- MP – EXPLOSIVE GAS / MONITORING PROBE
- FIRE HYDRANT (FH)
- POWER POLE
- STEPOUT SOIL BORING LOCATION
- SOIL SAMPLE LOCATION
- GROUNDWATER SAMPLE LOCATION
- SOIL AND GROUNDWATER/LEACHATE SAMPLE LOCATIONS
- SOIL SAMPLE LOCATION (PHYSICAL PROPERTIES)
- EXPLOSIVE GAS MONITORING LOCATION
- SWMU LIMITS (APPROXIMATE)
- SWMU LIMITS BASED UPON PHASE I RFI

REV.	BY / DATE	CHK'D / DATE	DESCRIPTION	DISC ENGR / DATE	PROJ ENGR / DATE	SUPV ENGR / DATE
0	-	-	DRAFT RFI REPORT	-	-	-

ENVIROSAFE
ENVIROSAFE SERVICES OF OHIO, INC.

THIS DRAWING IS CONFIDENTIAL AND SHALL NOT BE USED OR REPRODUCED IN ANY PART WITHOUT WRITTEN CONSENT OF THIS CORPORATION.

ENVIROSAFE SERVICES OF OHIO, INC.
OREGON FACILITY

Mannik & Smith The Group, Inc.
Civil Engineering, Surveying and Environmental Consulting

DESIGNED: NAB	DATE 12/03	DRAWN: SGW	DATE 12/03	PROJECT NO: F20C7P9
REVIEWED: MJM	DATE 12/03	APPROVED:	DATE	CADD DIR.: F20C7P9 FONDESSY CELL

TITLE:

FONDESSY UNIT COVER THICKNESS ISOPACH MAP

DRN. BY: SGW	DATE 12/03	SCALE: AS NOTED	DWG. NO. FIGURE 1	REV. NO.
CHECKED	DATE	ENGINEER	DATE	
PROJ. MGR.	DATE	APPROVED	DATE	PROJ. NO. F20C7P9

DWG. NO. .
PROJ. NO. F20C7P9