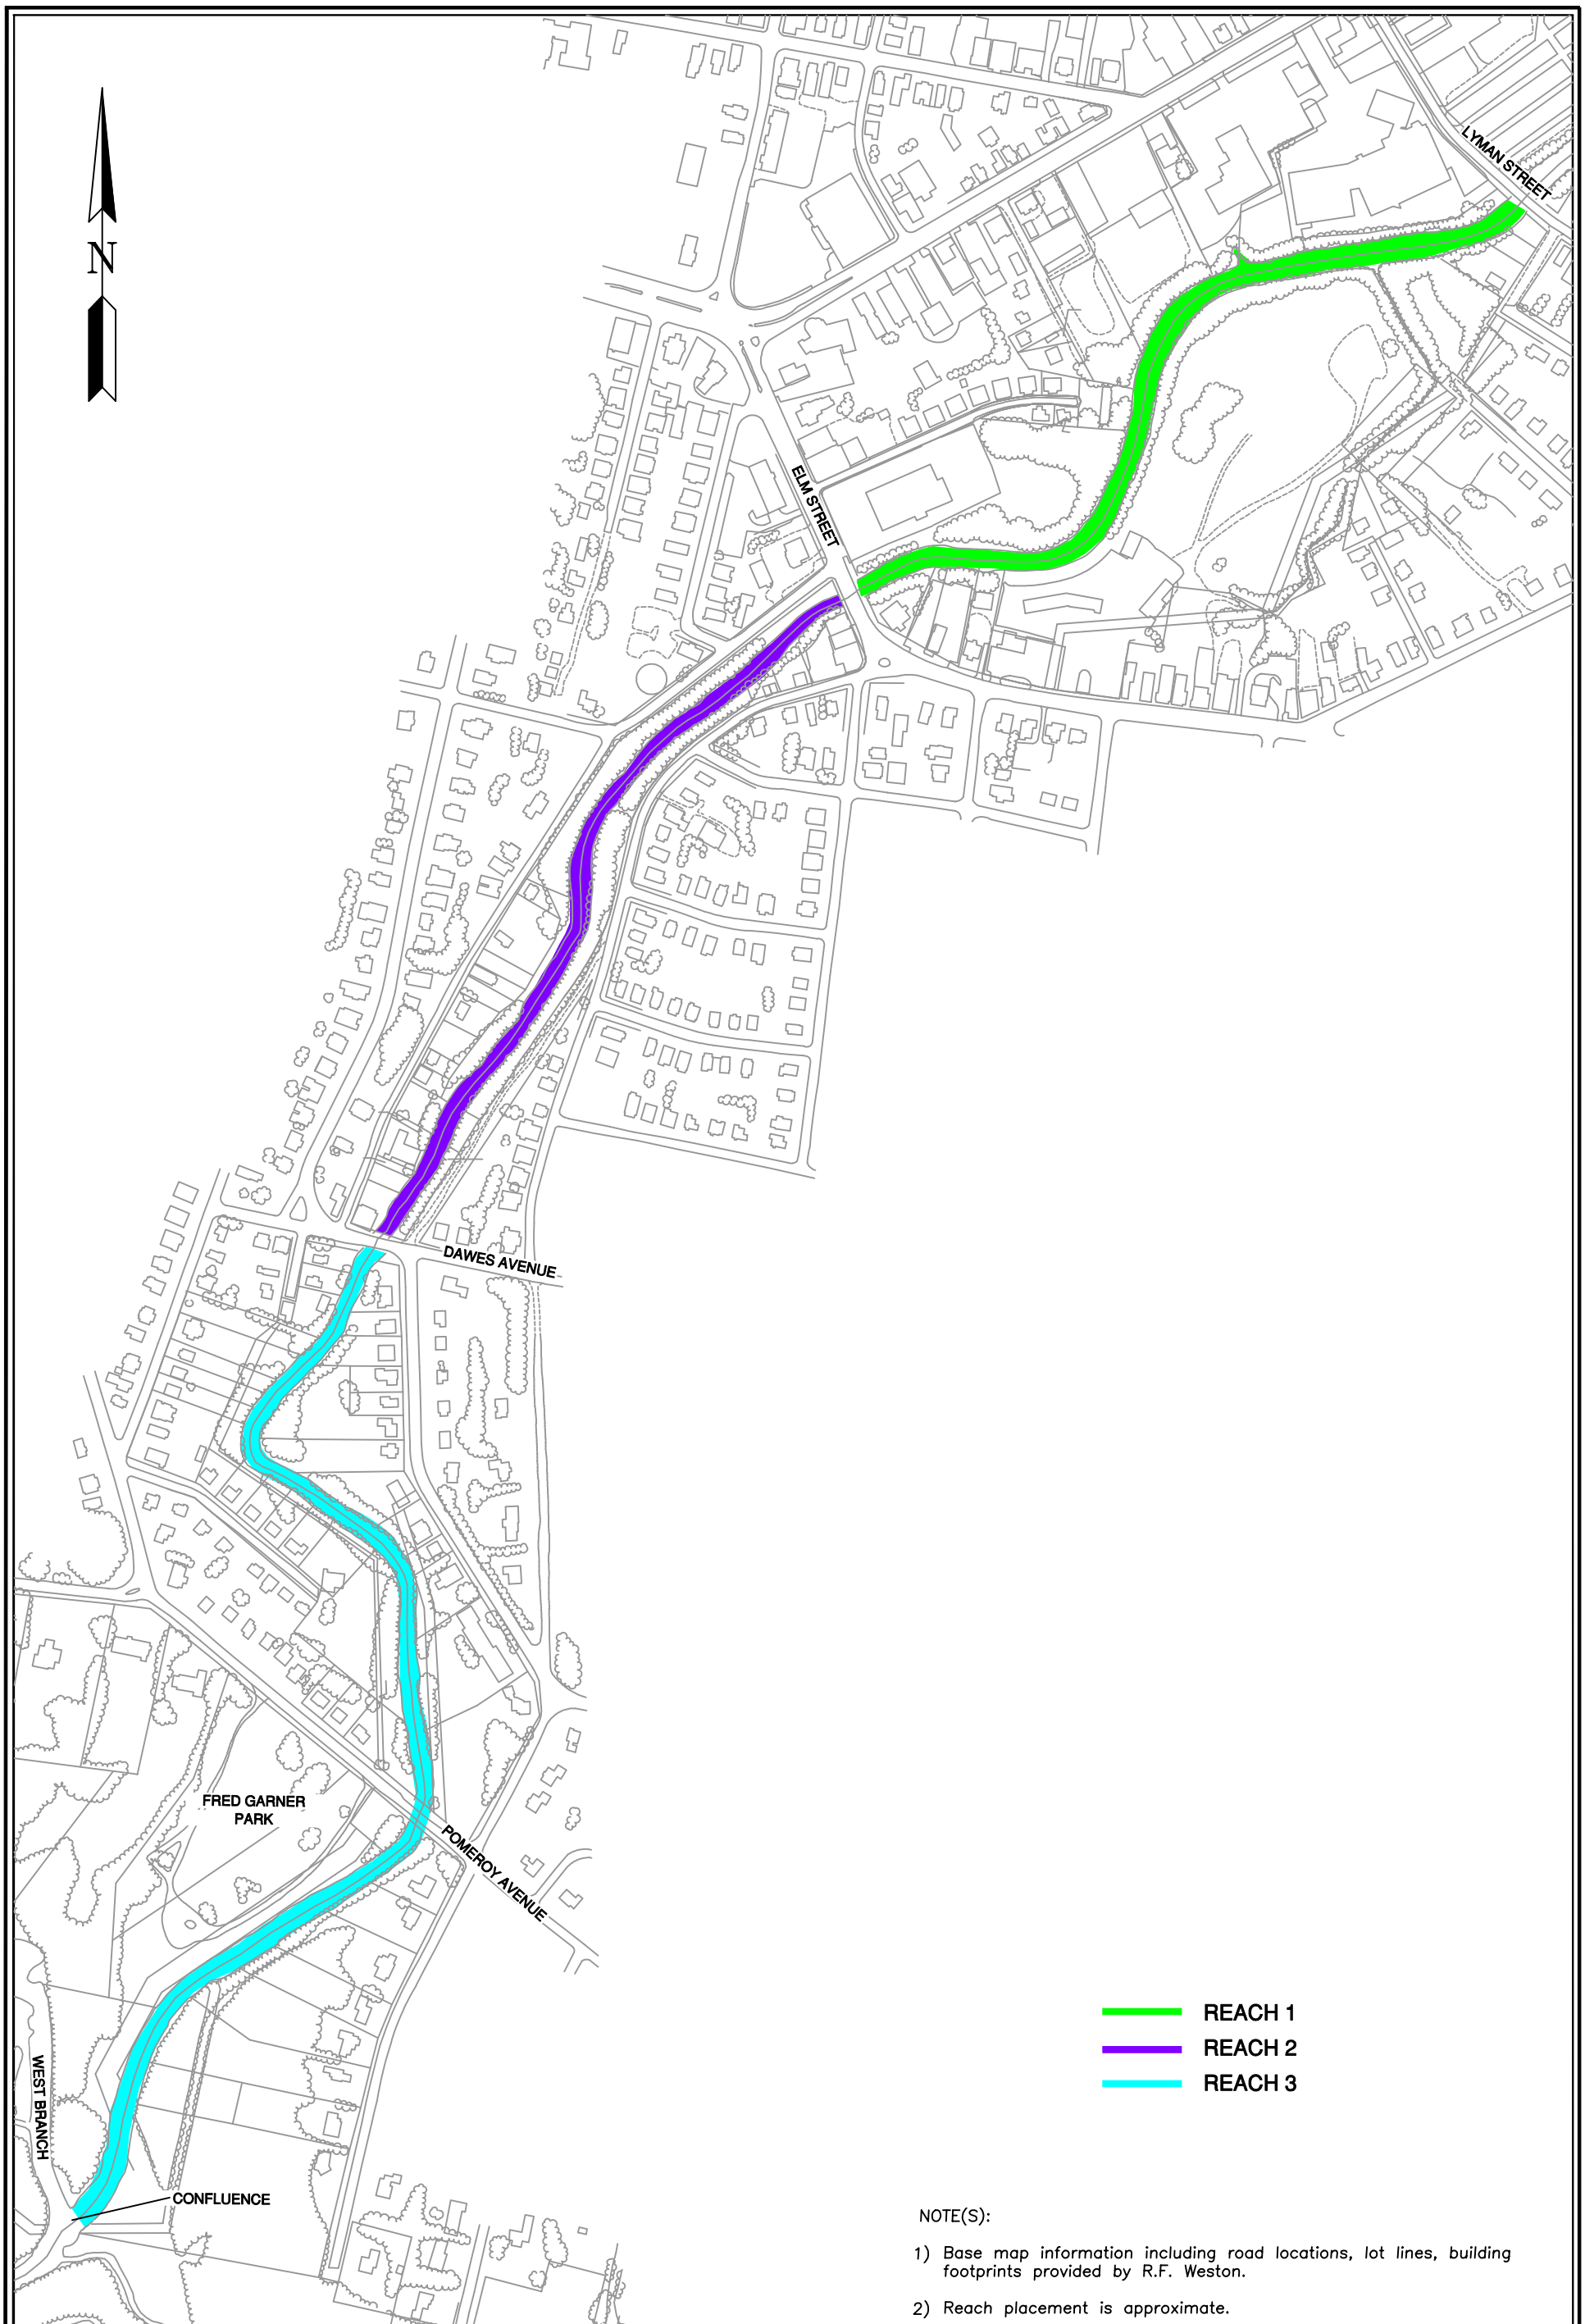

NOTE(S):

1) Base map information including road locations, lot lines, building footprints provided by R.F. Weston.

2) Reach placement is approximate.

Fig 1.1

PROJ. NO. 100061

PREPARED BY:

WOODLOT ALTERNATIVES, INC.
122 MAIN STREET, TOPSHAM, MAINE 04086
www.woodlotalt.com

fig_1.1.dwg

PROJECT: 1 1/2 Mile Reach, GE-Pittsfield Housatonic River Site

ADDRESS: Pittsfield Massachusetts

SHEET TITLE: Habitat Assessment Area

SCALE: 1"=400'

DATE: September 2000

NO.	REVISIONS	DATE