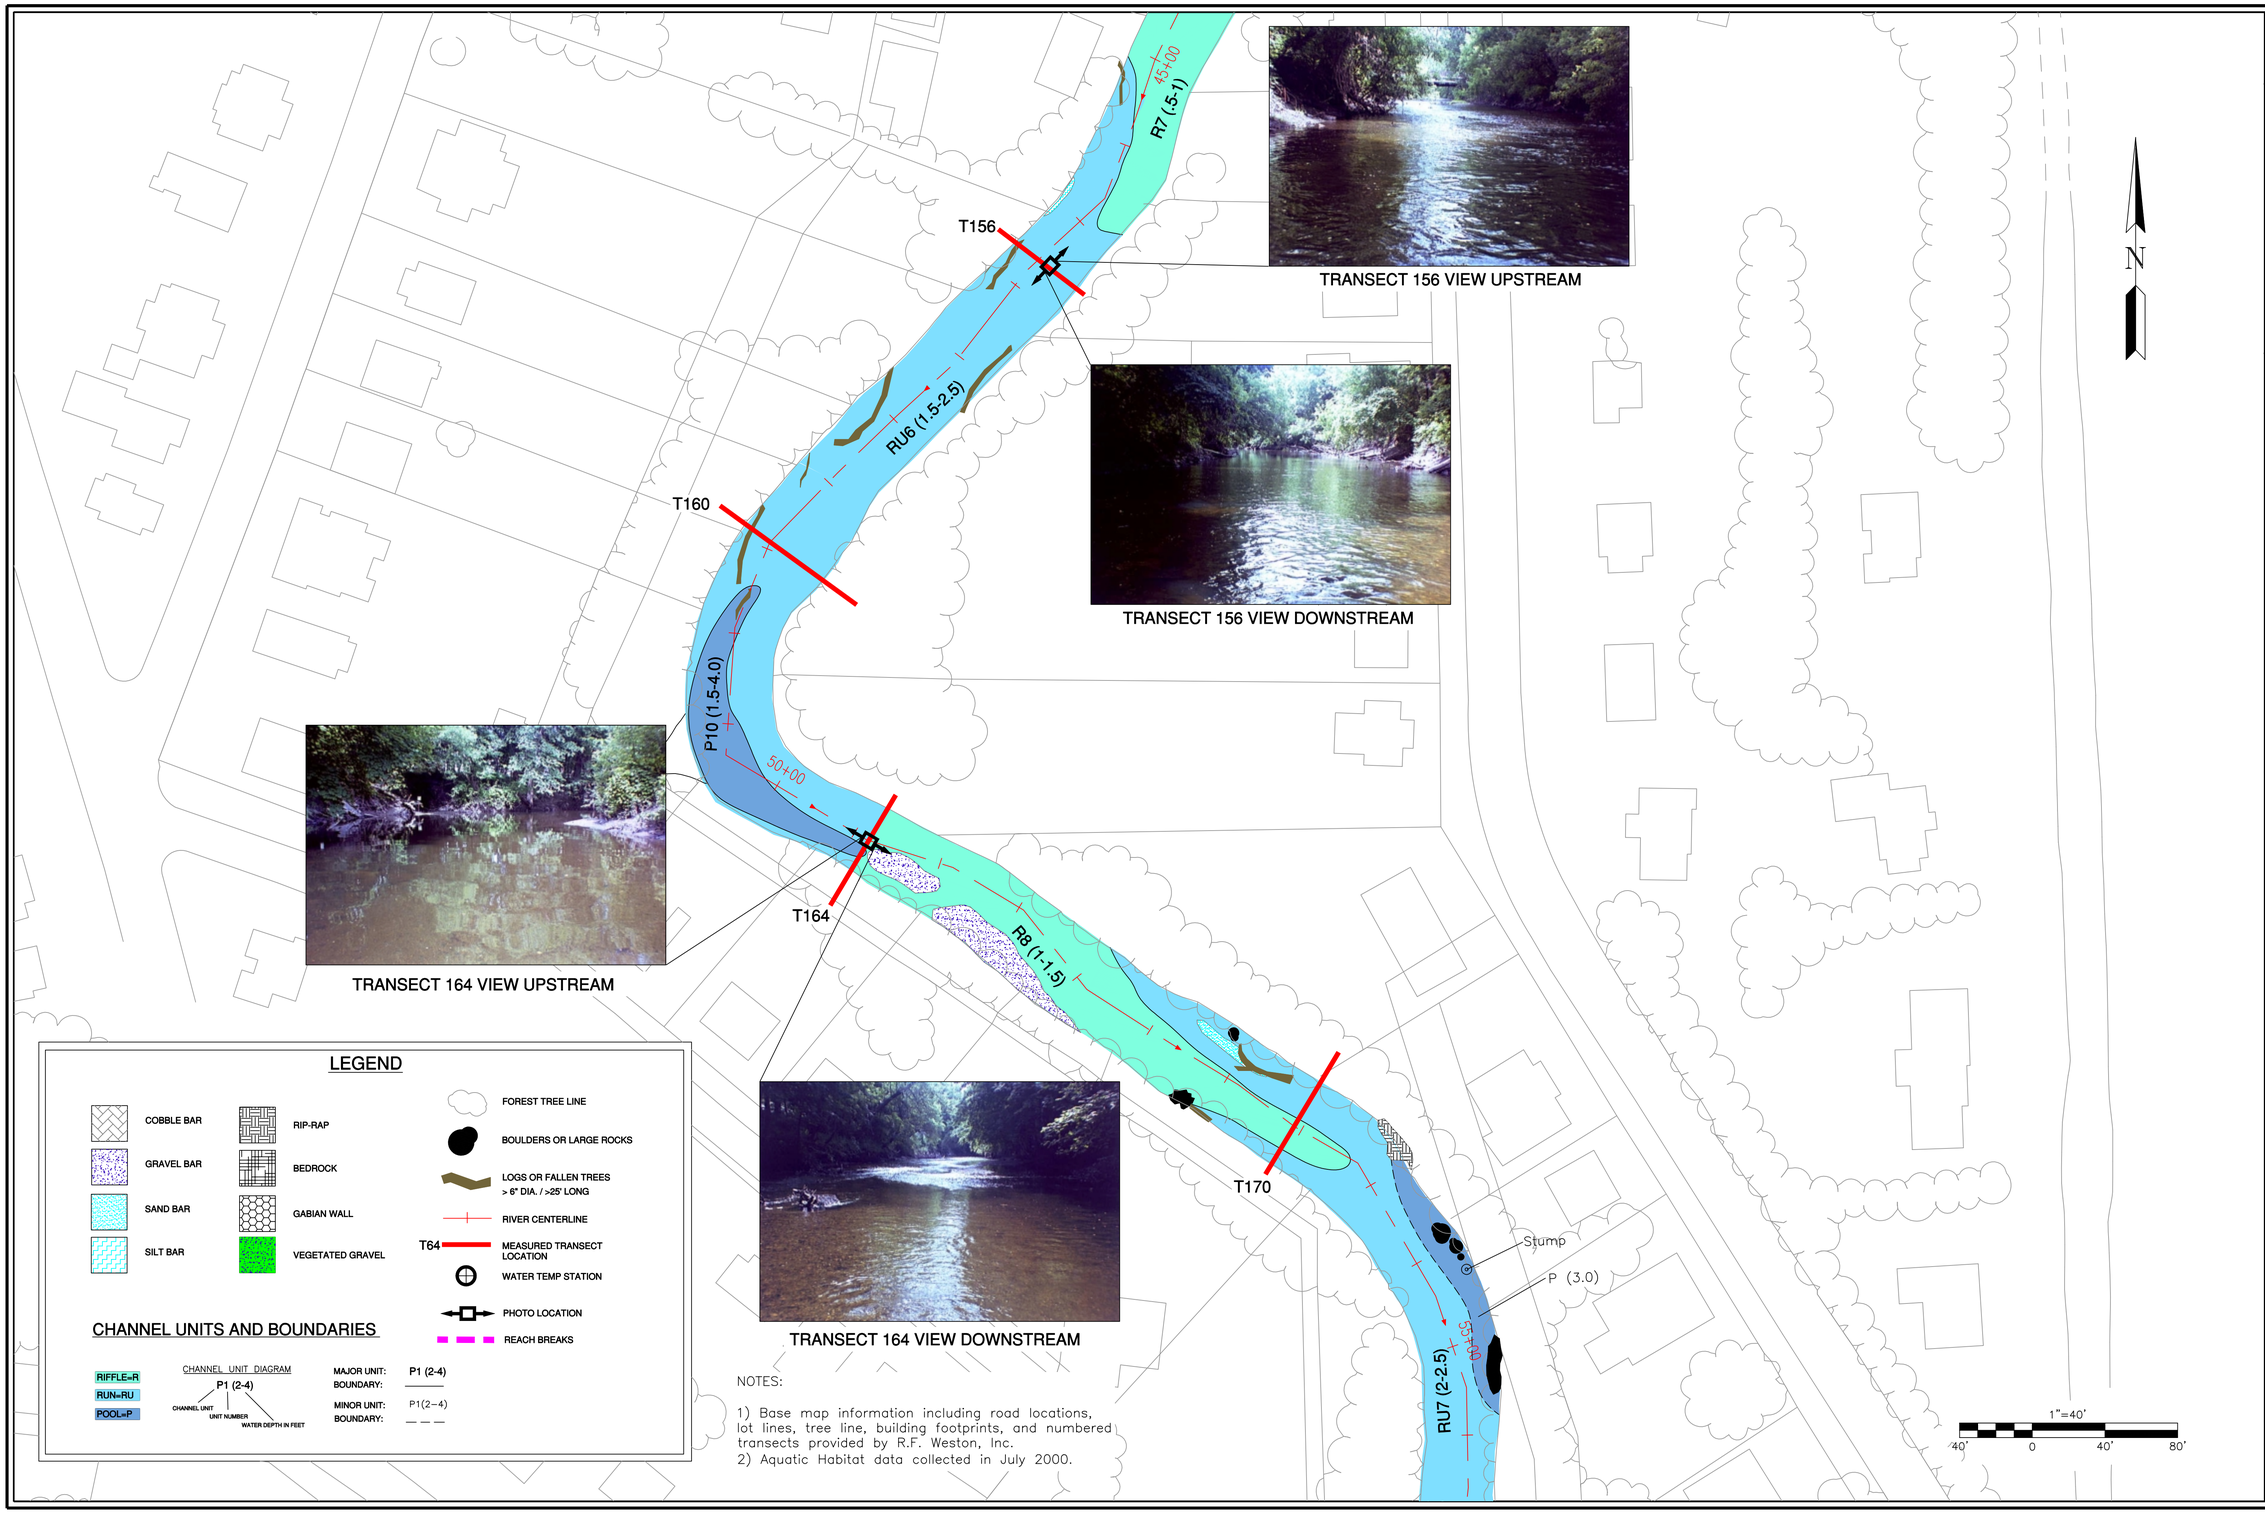

NOTES:

1) Base map information including road locations, lot lines, tree line, building footprints, and numbered transects provided by R.F. Weston, Inc.
2) Aquatic Habitat data collected in July 2000.

NO.	REVISIONS	DATE

SHEET TITLE: Aquatic Habitat (Existing Conditions)

SCALE: 1"=40'

DATE: August 2000

PROJECT: 1 1/2 Mile Reach, GE-Pittsfield Housatonic River Site

ADDRESS: Housatonic River Pittsfield, Massachusetts

PREPARED BY:

WOODLOT ALTERNATIVES, INC.
122 MAIN STREET, TOPSHAM, MAINE 04086
www.woodlotalt.com

habitat.dwg

PROJ. NO. 100061