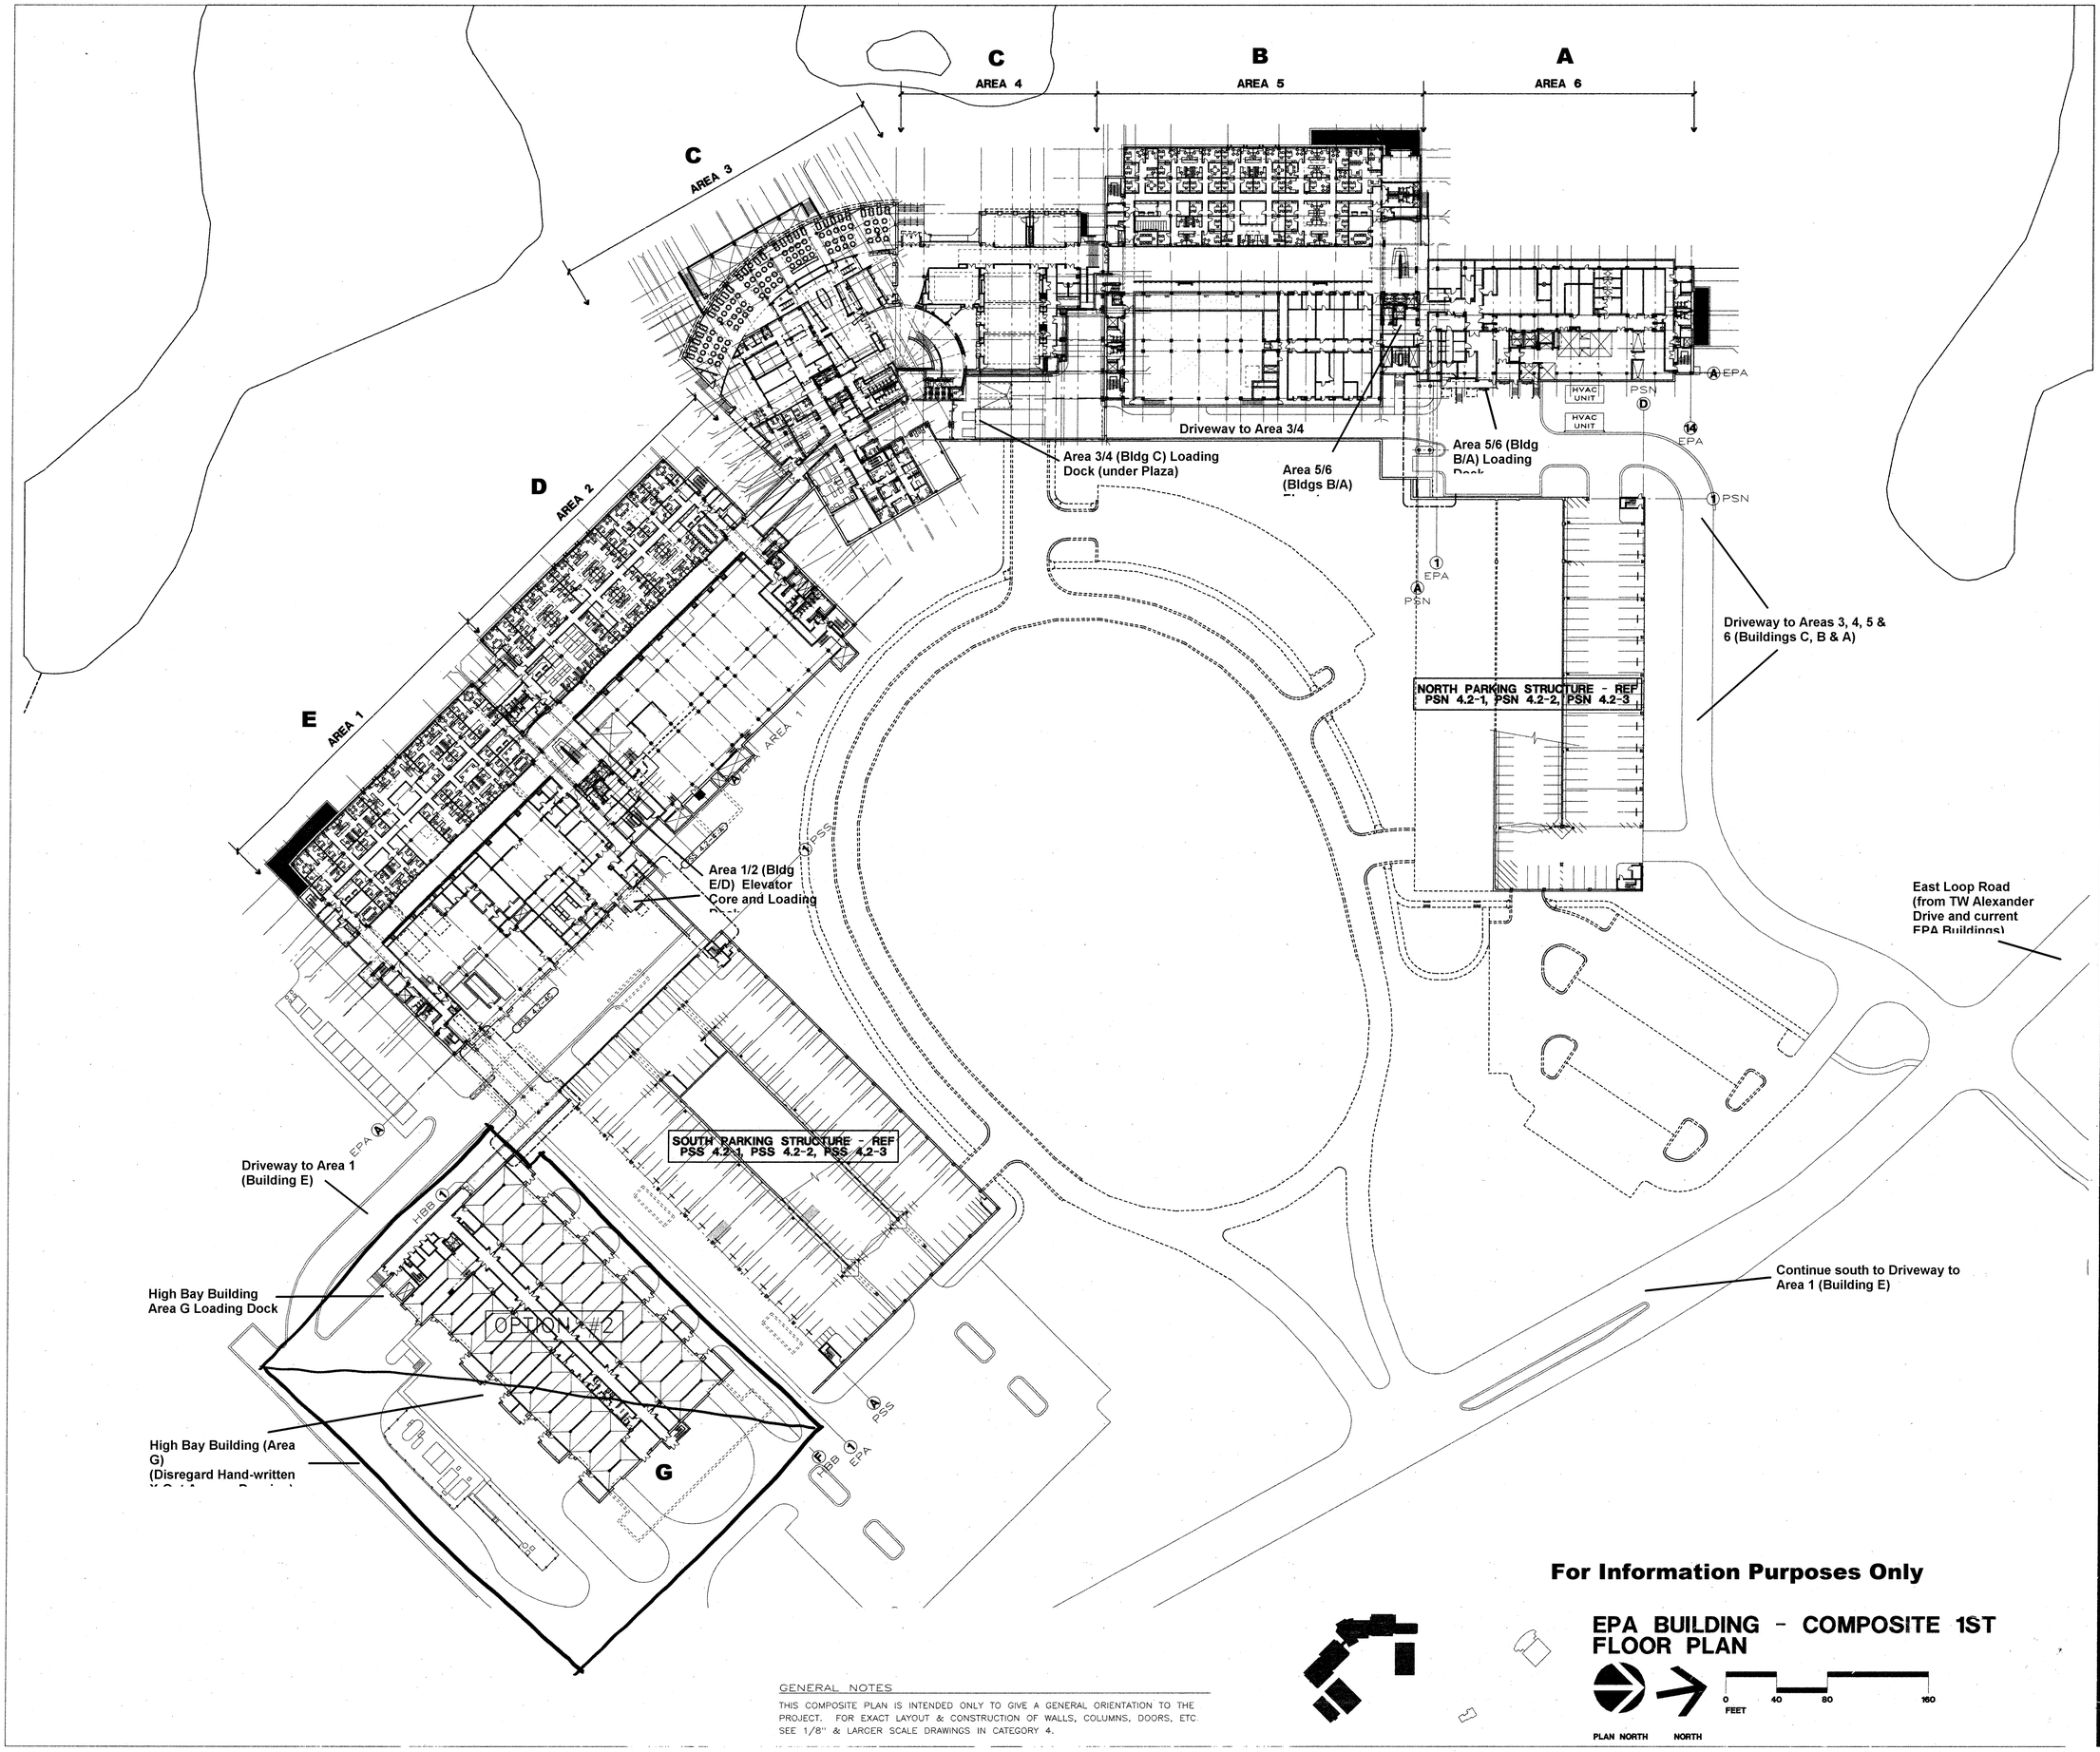

GENERAL NOTES

THIS COMPOSITE PLAN IS INTENDED ONLY TO GIVE A GENERAL ORIENTATION TO THE PROJECT. FOR EXACT LAYOUT & CONSTRUCTION OF WALLS, COLUMNS, DOORS, ETC. SEE 1/8" & LARGER SCALE DRAWINGS IN CATEGORY 4.

3" BINDING AREA

COPYRIGHT © 1996 HELLMUTH, OBATA & KASSABAUM, P.C.

Environmental Protection Agency
Research & Administration Facility
Research Triangle Park, North Carolina

No.	Revision	Date

CONSTRUCTION DOCUMENTS

Architects
Hellmuth, Obata & Kassabaum, P.C.
Washington D.C.

Associated Architects
The Roberts/Stacy Group
Raleigh, N.C.

A/E Project Number 92-175-00-1
A/E Contract Number 68-C2-0115

Issue Date JULY 29, 1996
Type ARCHITECTURAL
Title EPA BUILDING - COMPOSITE 1ST FLOOR PLAN

EPA 4.1-1
Bldg. - Cat. - Subcat. - Sheet