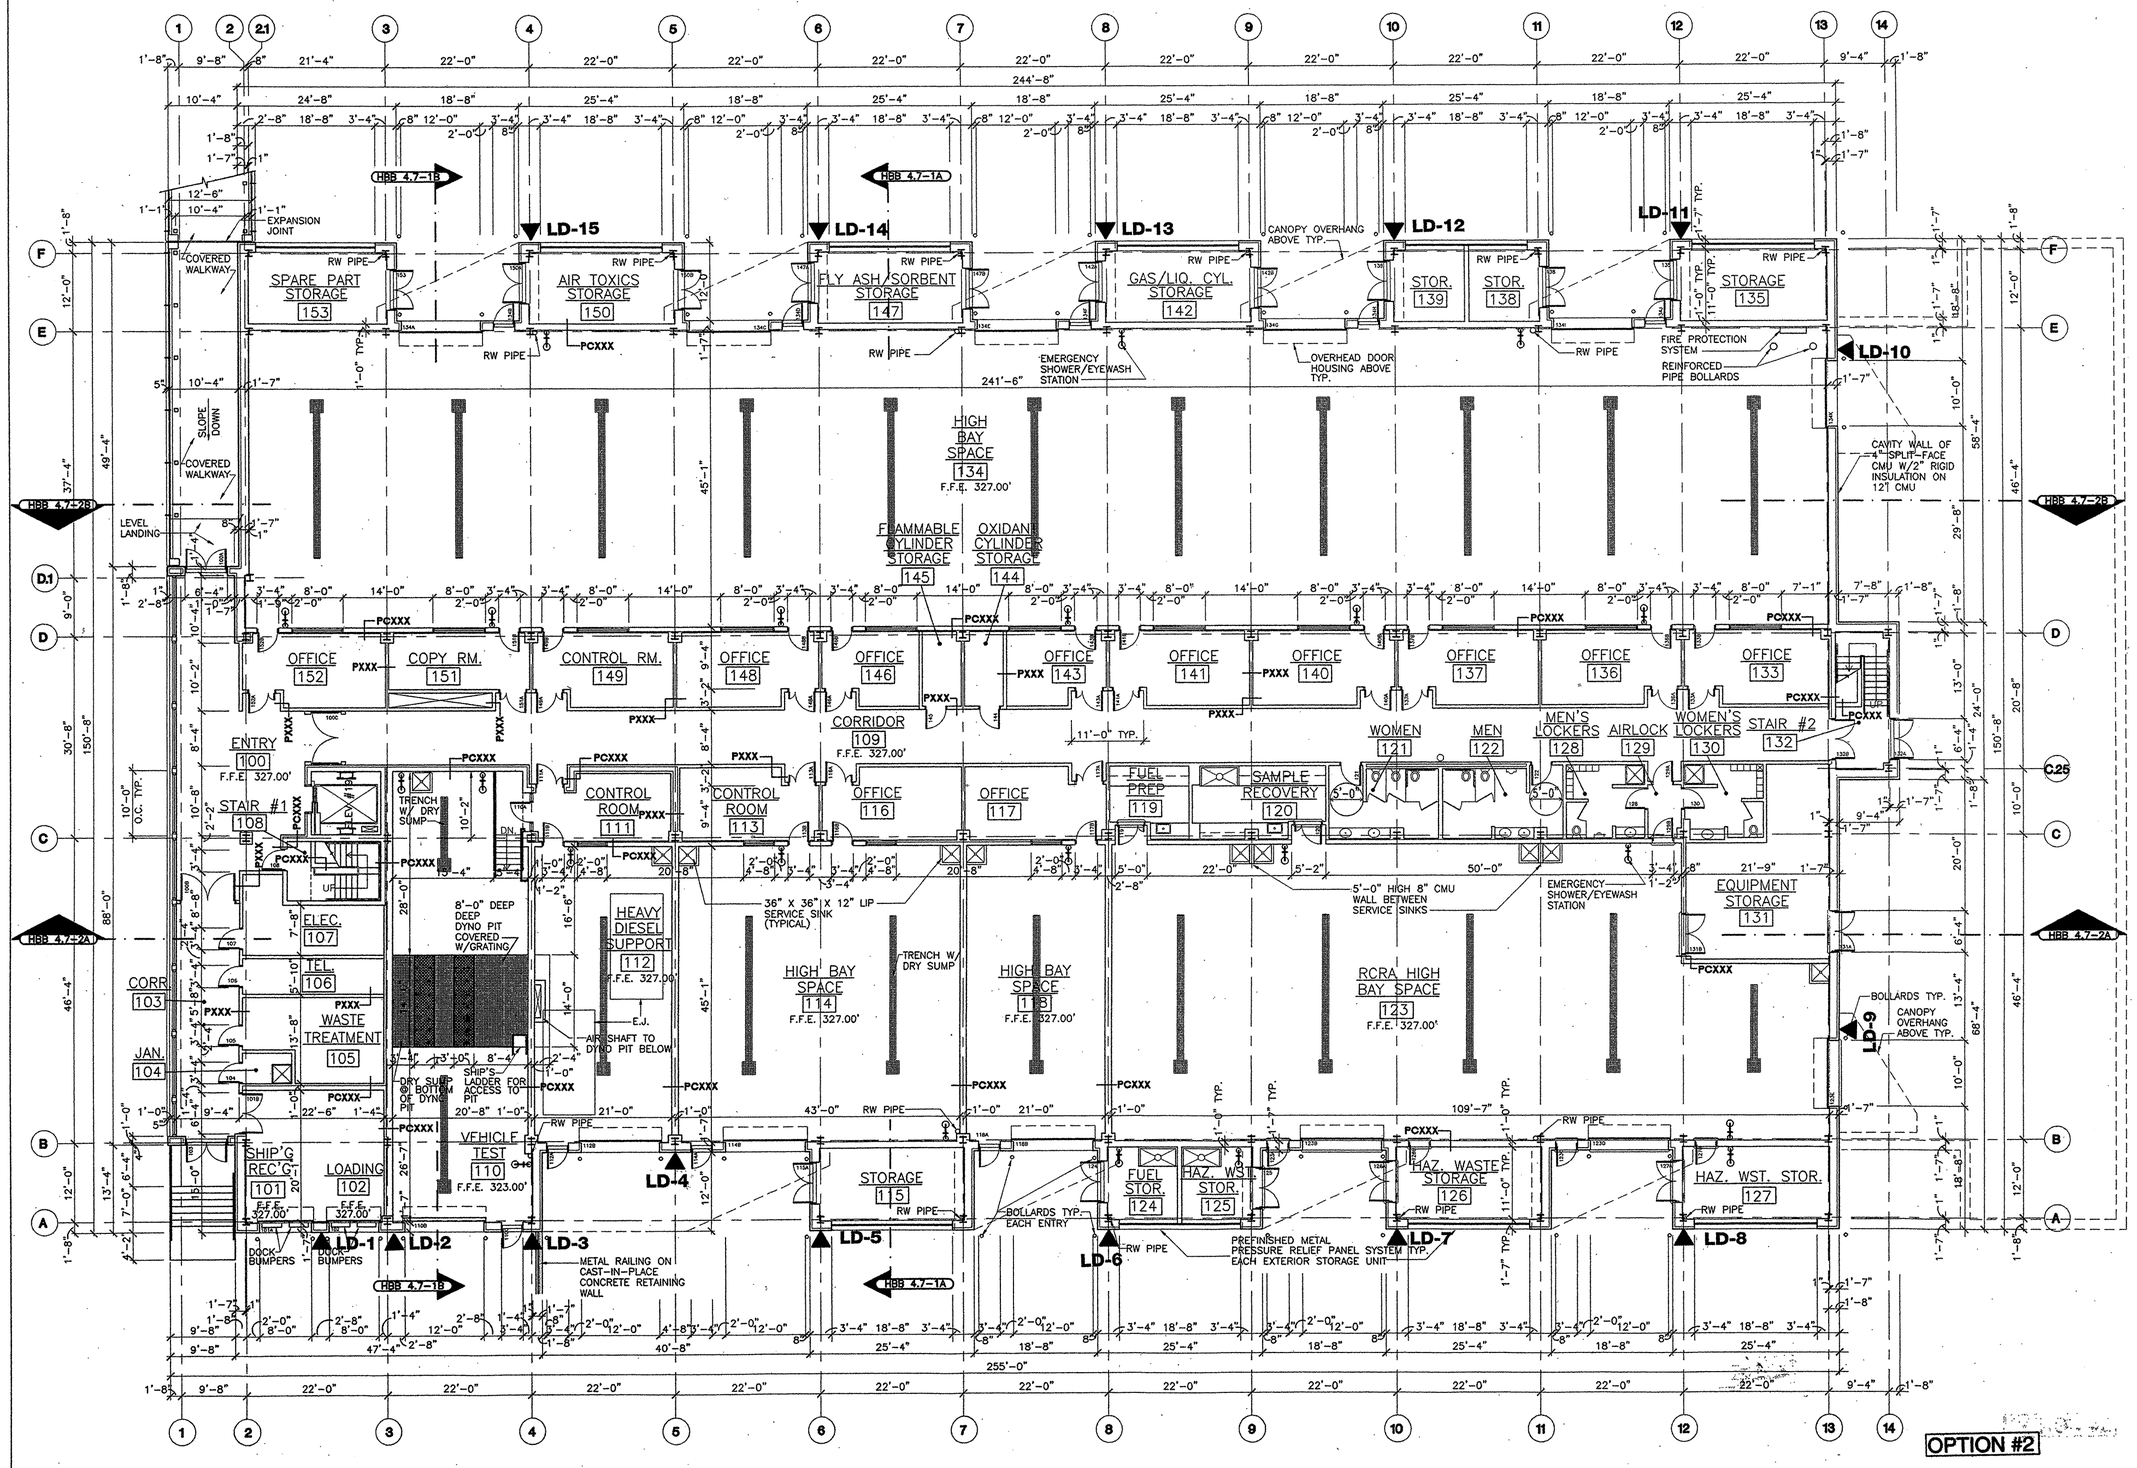

HIGH BAY BUILDING - 1ST FLOOR PLAN

3" BINDING AREA

Environmental Protection Agency
Research & Administration Facility
Research Triangle Park, North Carolina

No.	Revision	Date

CONSTRUCTION DOCUMENTS

Architects
Hellmuth, Obata & Kassabaum, P.C.
Washington D.C.

Associated Architects
The Roberts/Stacy Group
Raleigh, N.C.

A/E Project Number	92-175-00-1
A/E Contract Number	68-C2-0115
Drawing	
Issue Date	JULY 29, 1996
Type	SIGNAGE & GRAPHICS
Title	Highbay Building Building-First Floor Sign Locations Plan

HBB 10.2 - 1

Bldg. - Col. - Subcat. - Sheet

COPYRIGHT © 1998 HELLMUTH, OBATA & KASSABAUM, P.C.