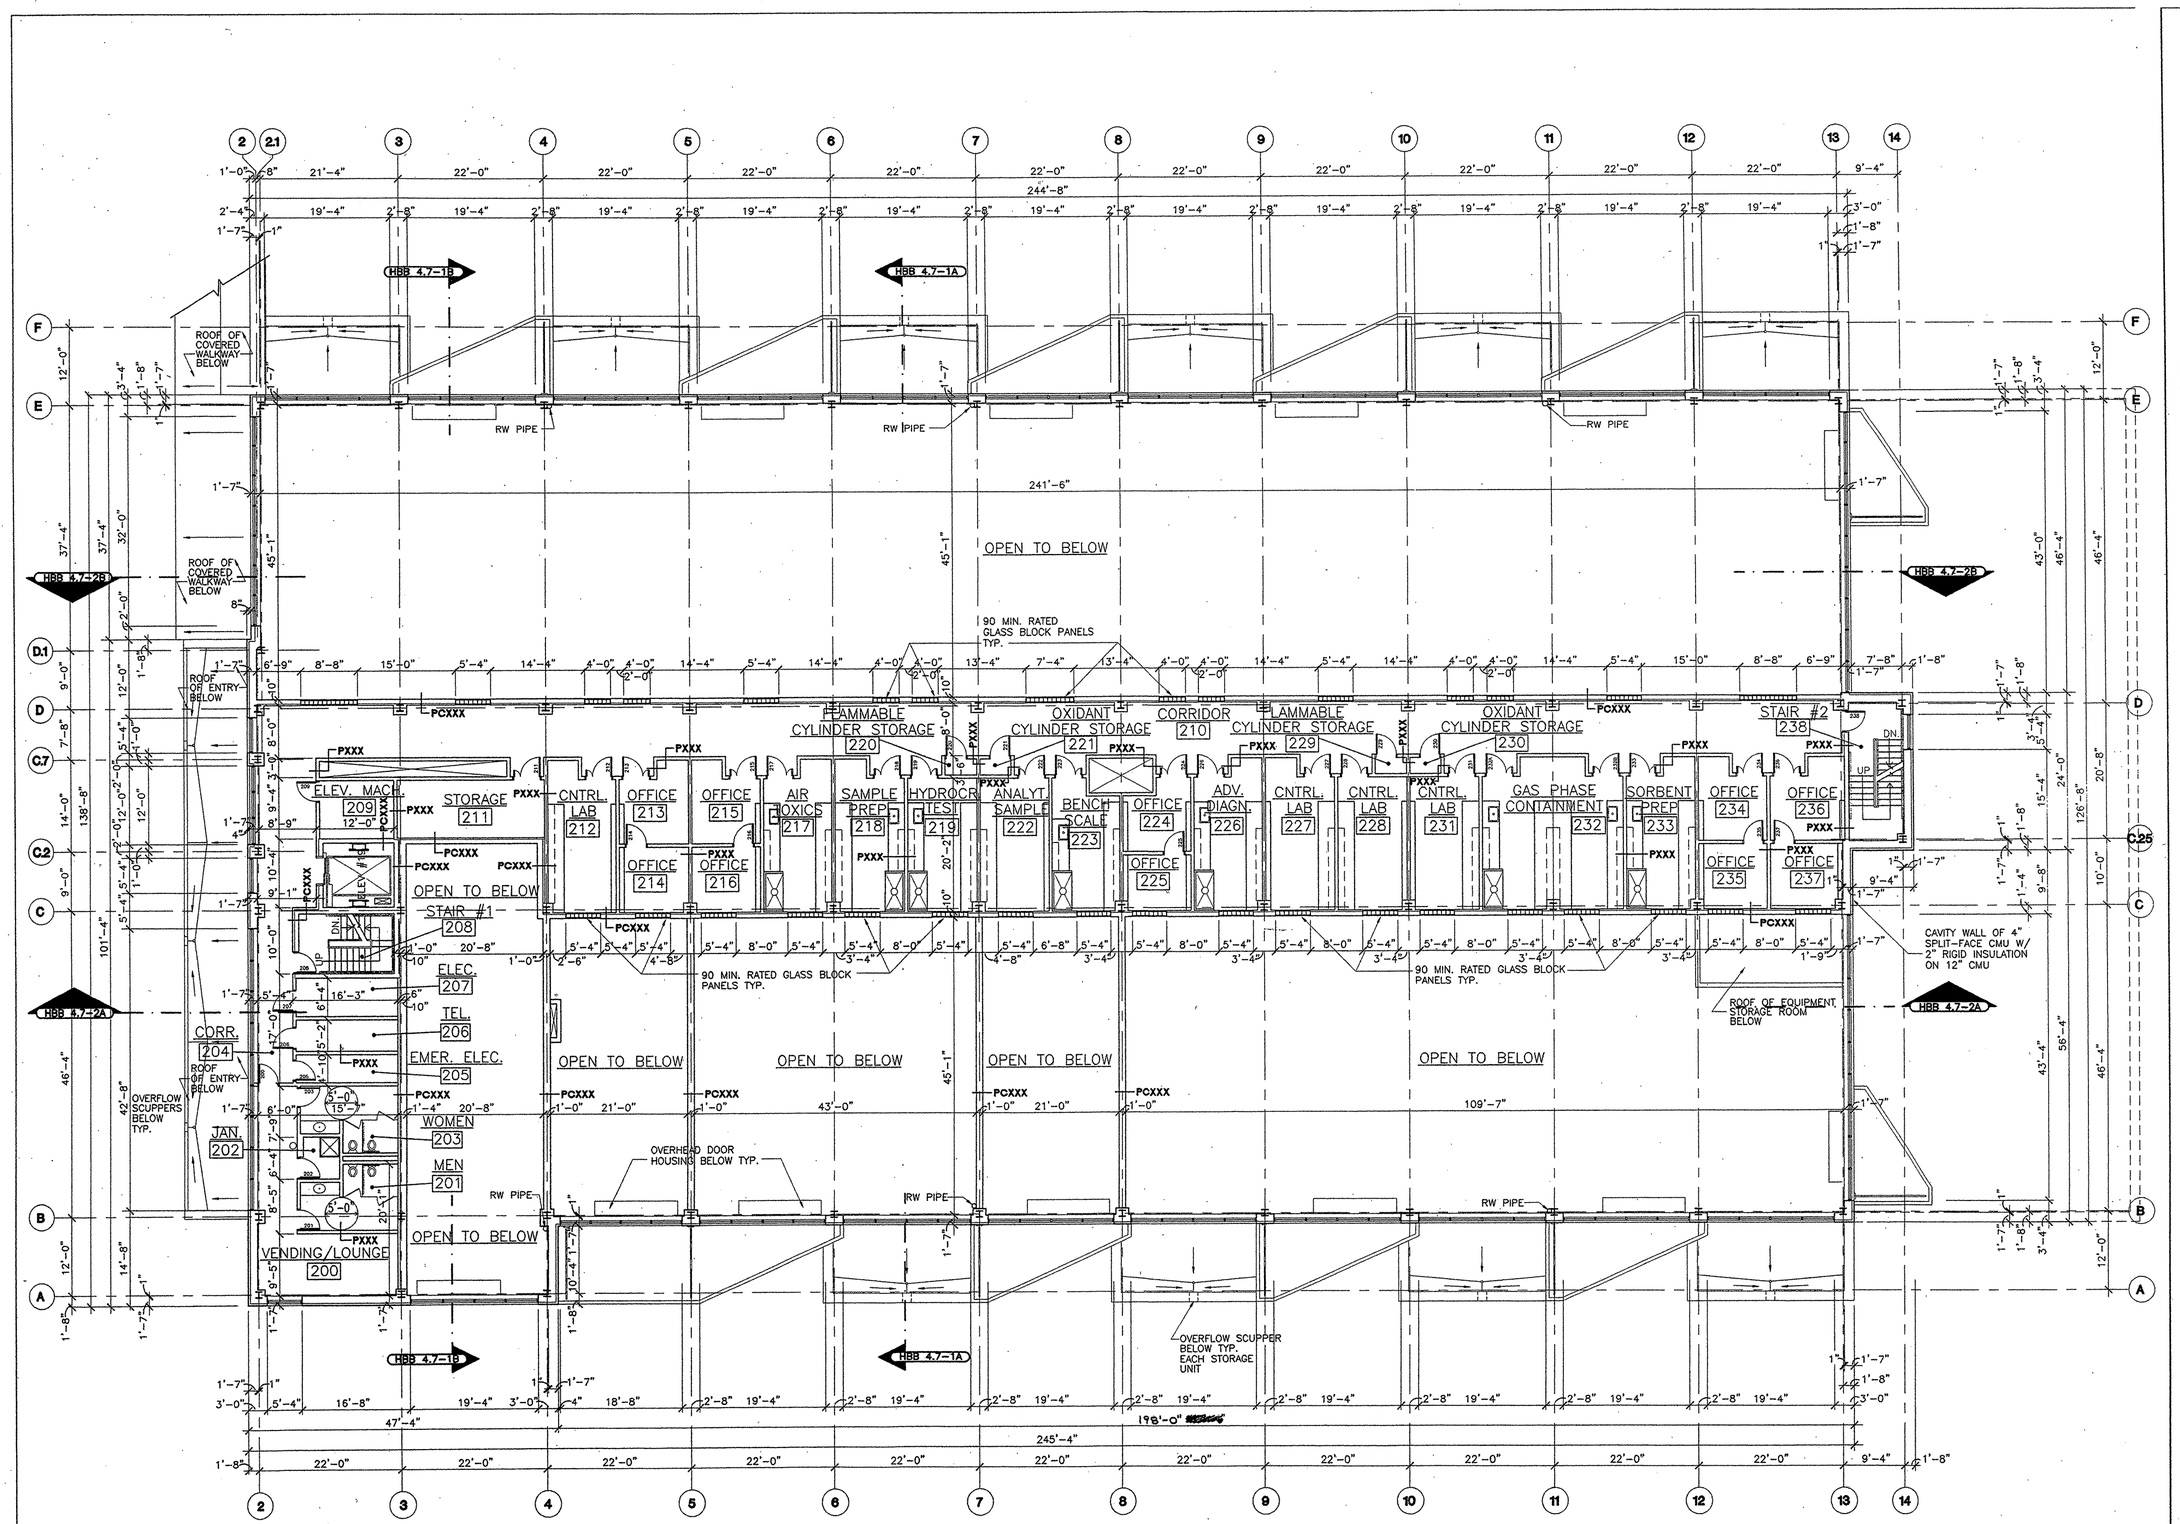

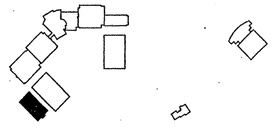

HIGH BAY BUILDING - 2ND FLOOR PLAN

PLAN NORTH NORTH

SCALE: 1/8" = 1'-0"

0 8 16 32 FEET

3" BINDING AREA

174

Environmental Protection Agency
Research & Administration Facility
Research Triangle Park, North Carolina

No.	Revision	Date

CONSTRUCTION DOCUMENTS

Architects
Hellmuth, Obata & Kassabaum, P.C.
Washington D.C.

Associated Architects
The Roberts/Stacy Group
Raleigh, N.C.

A/E Project Number 92-175-00-1
A/E Contract Number 68-C2-0115

Drawing
Issue Date JULY 29, 1996
Type SIGNAGE & GRAPHICS
Title Highbay Building Building-Second Floor Sign Locations Plan

HBB 10.2 - 2
Bldg. - Cat. - Subcat. - Sheet

COPYRIGHT © 1996 HELLMUTH, OBATA & KASSABAUM, P.C.