FILE NAME: STRMDE...SHT

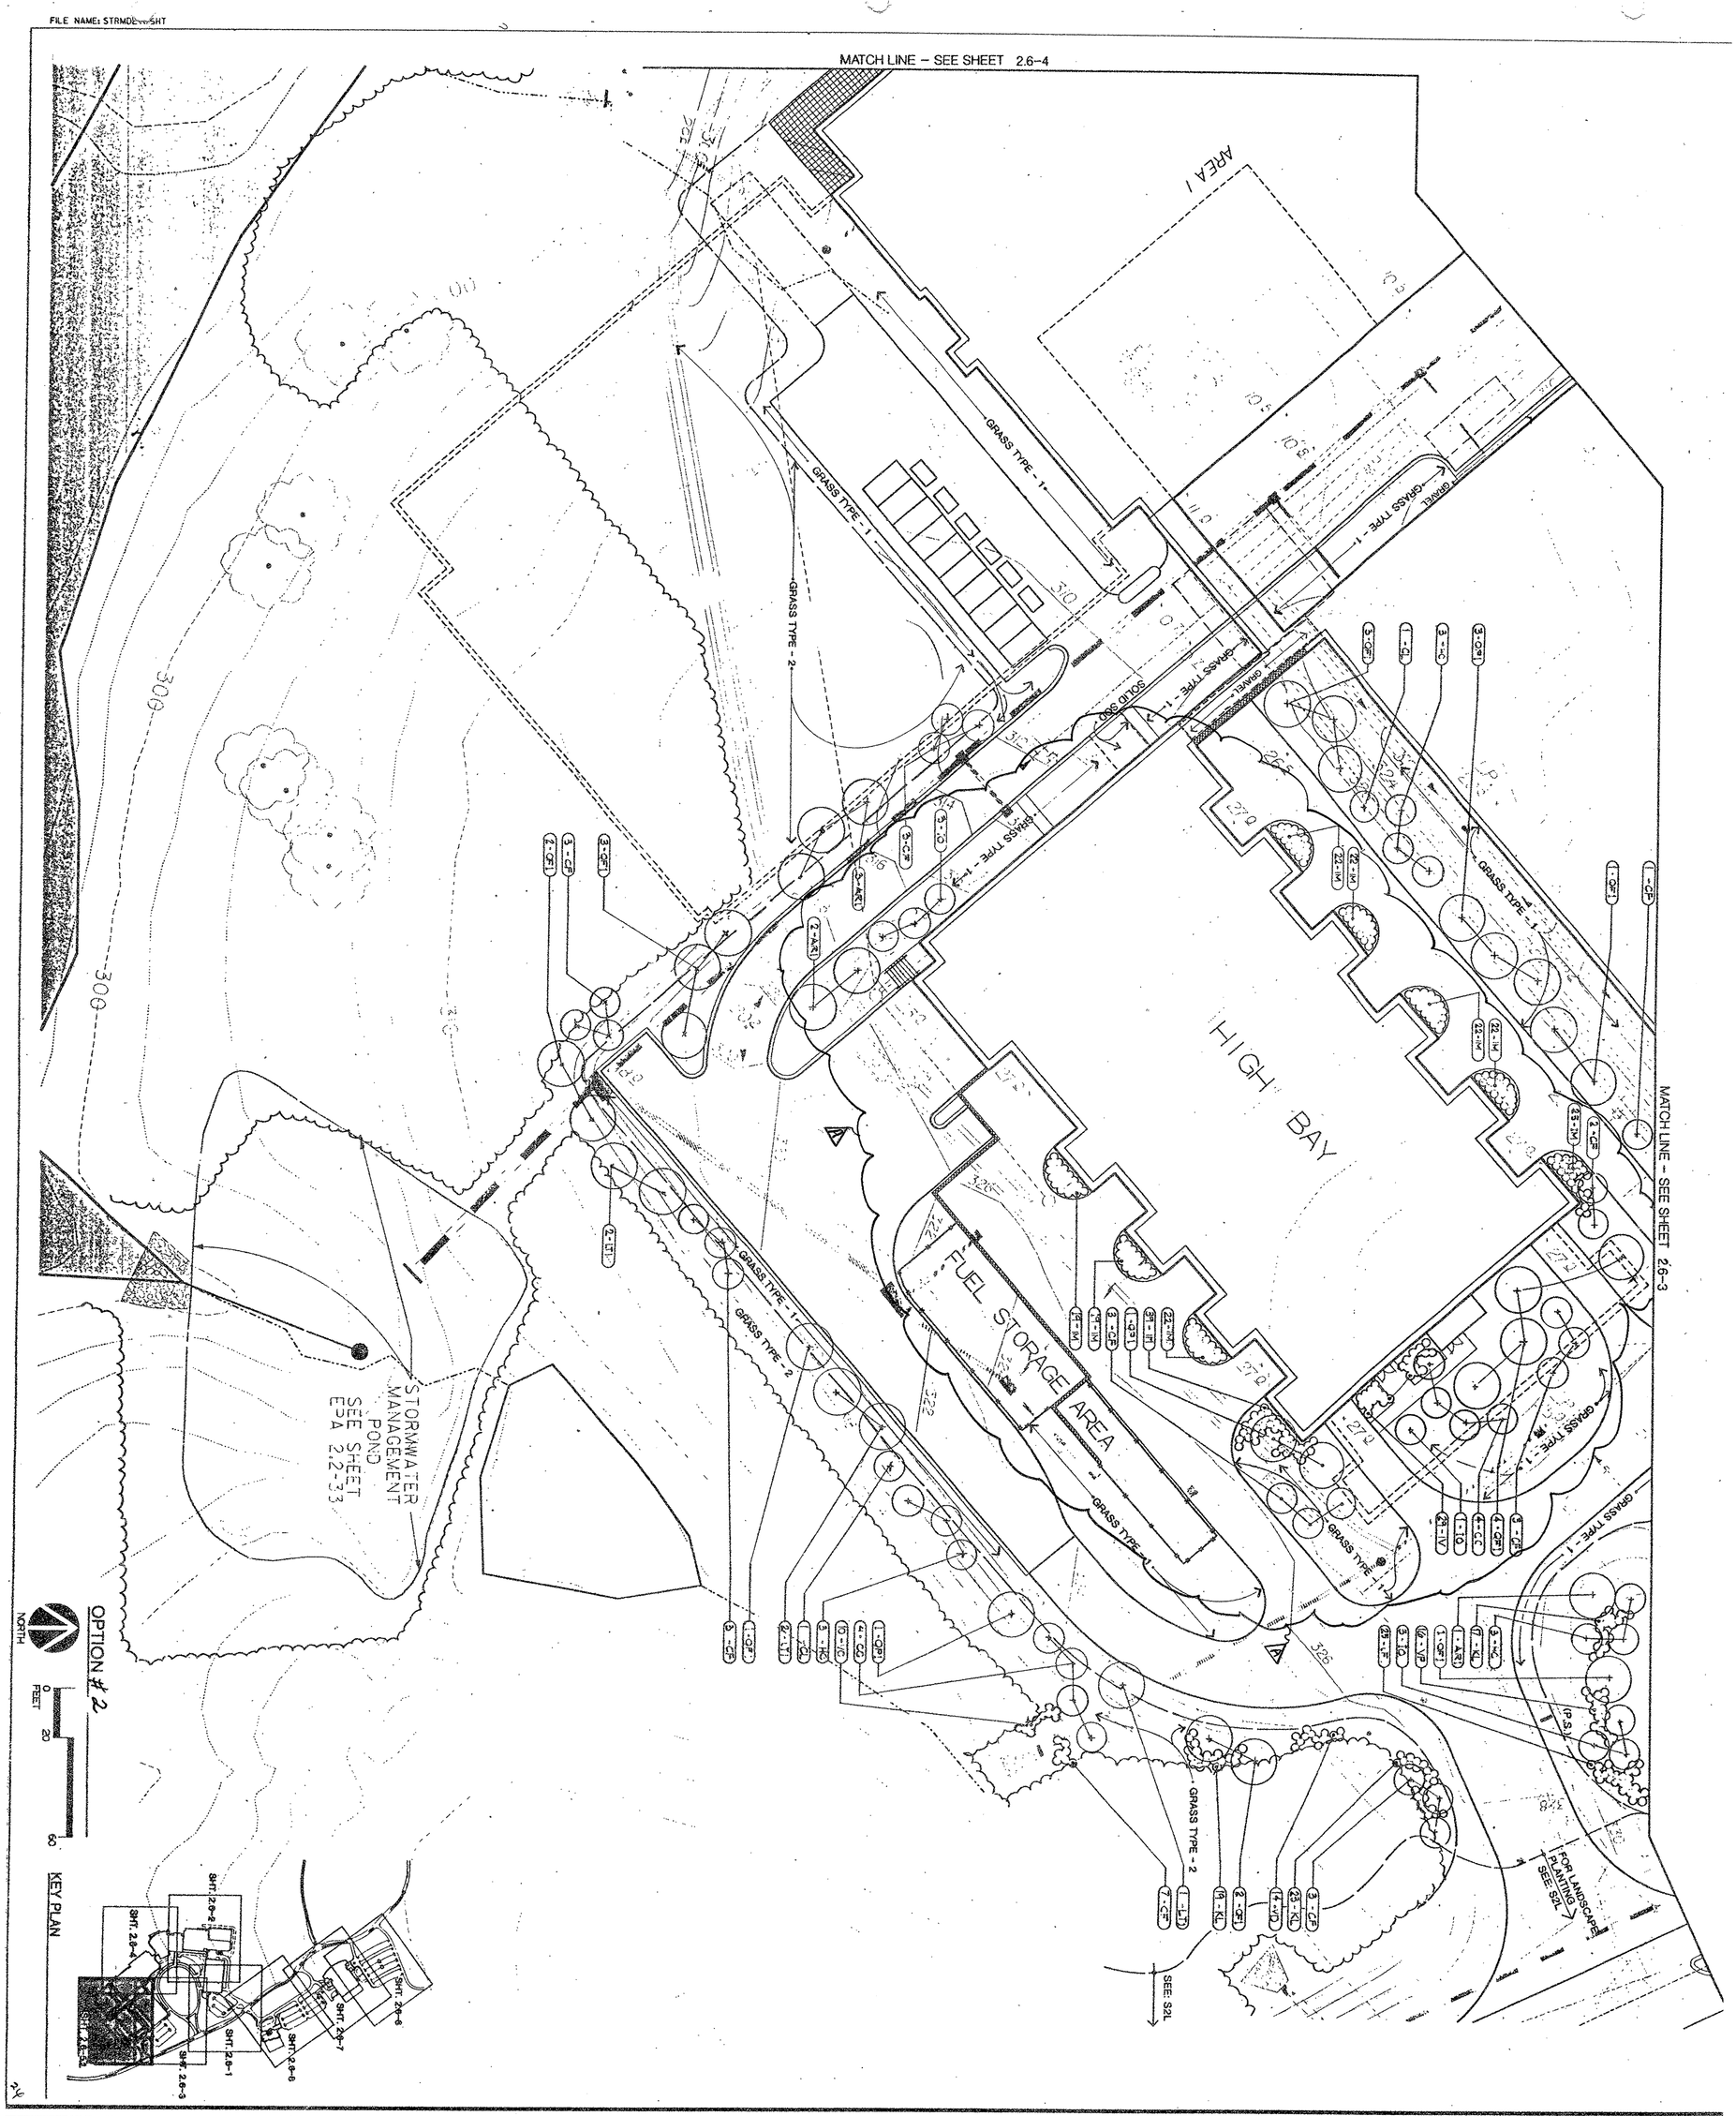

No.	Revision	Date
A	Add HBB	4/15/96

CONSTRUCTION DOCUMENTS

Architects
Hellmuth, Obata & Kassabaum, P.C.
Washington D.C.

Associated Architects
The Robert Stern Group
Raleigh, N.C.

A/E Project Number	93.175.00.1
A/E Contract Number	68-C2-0115
Issue Date	JULY 29, 1996
Title	PLANTING PLAN
Title	LANDSCAPE
Bldg. - Cat. - Subcat. - Sheet	EPA 2.6-5.2

Environmental Protection Agency

Research & Administration Facility
Research Triangle Park, North Carolina

UNITED STATES ENVIRONMENTAL PROTECTION AGENCY

COPYRIGHT © 1996
HELLMUTH, OBATA & KASSABAUM, P.C.