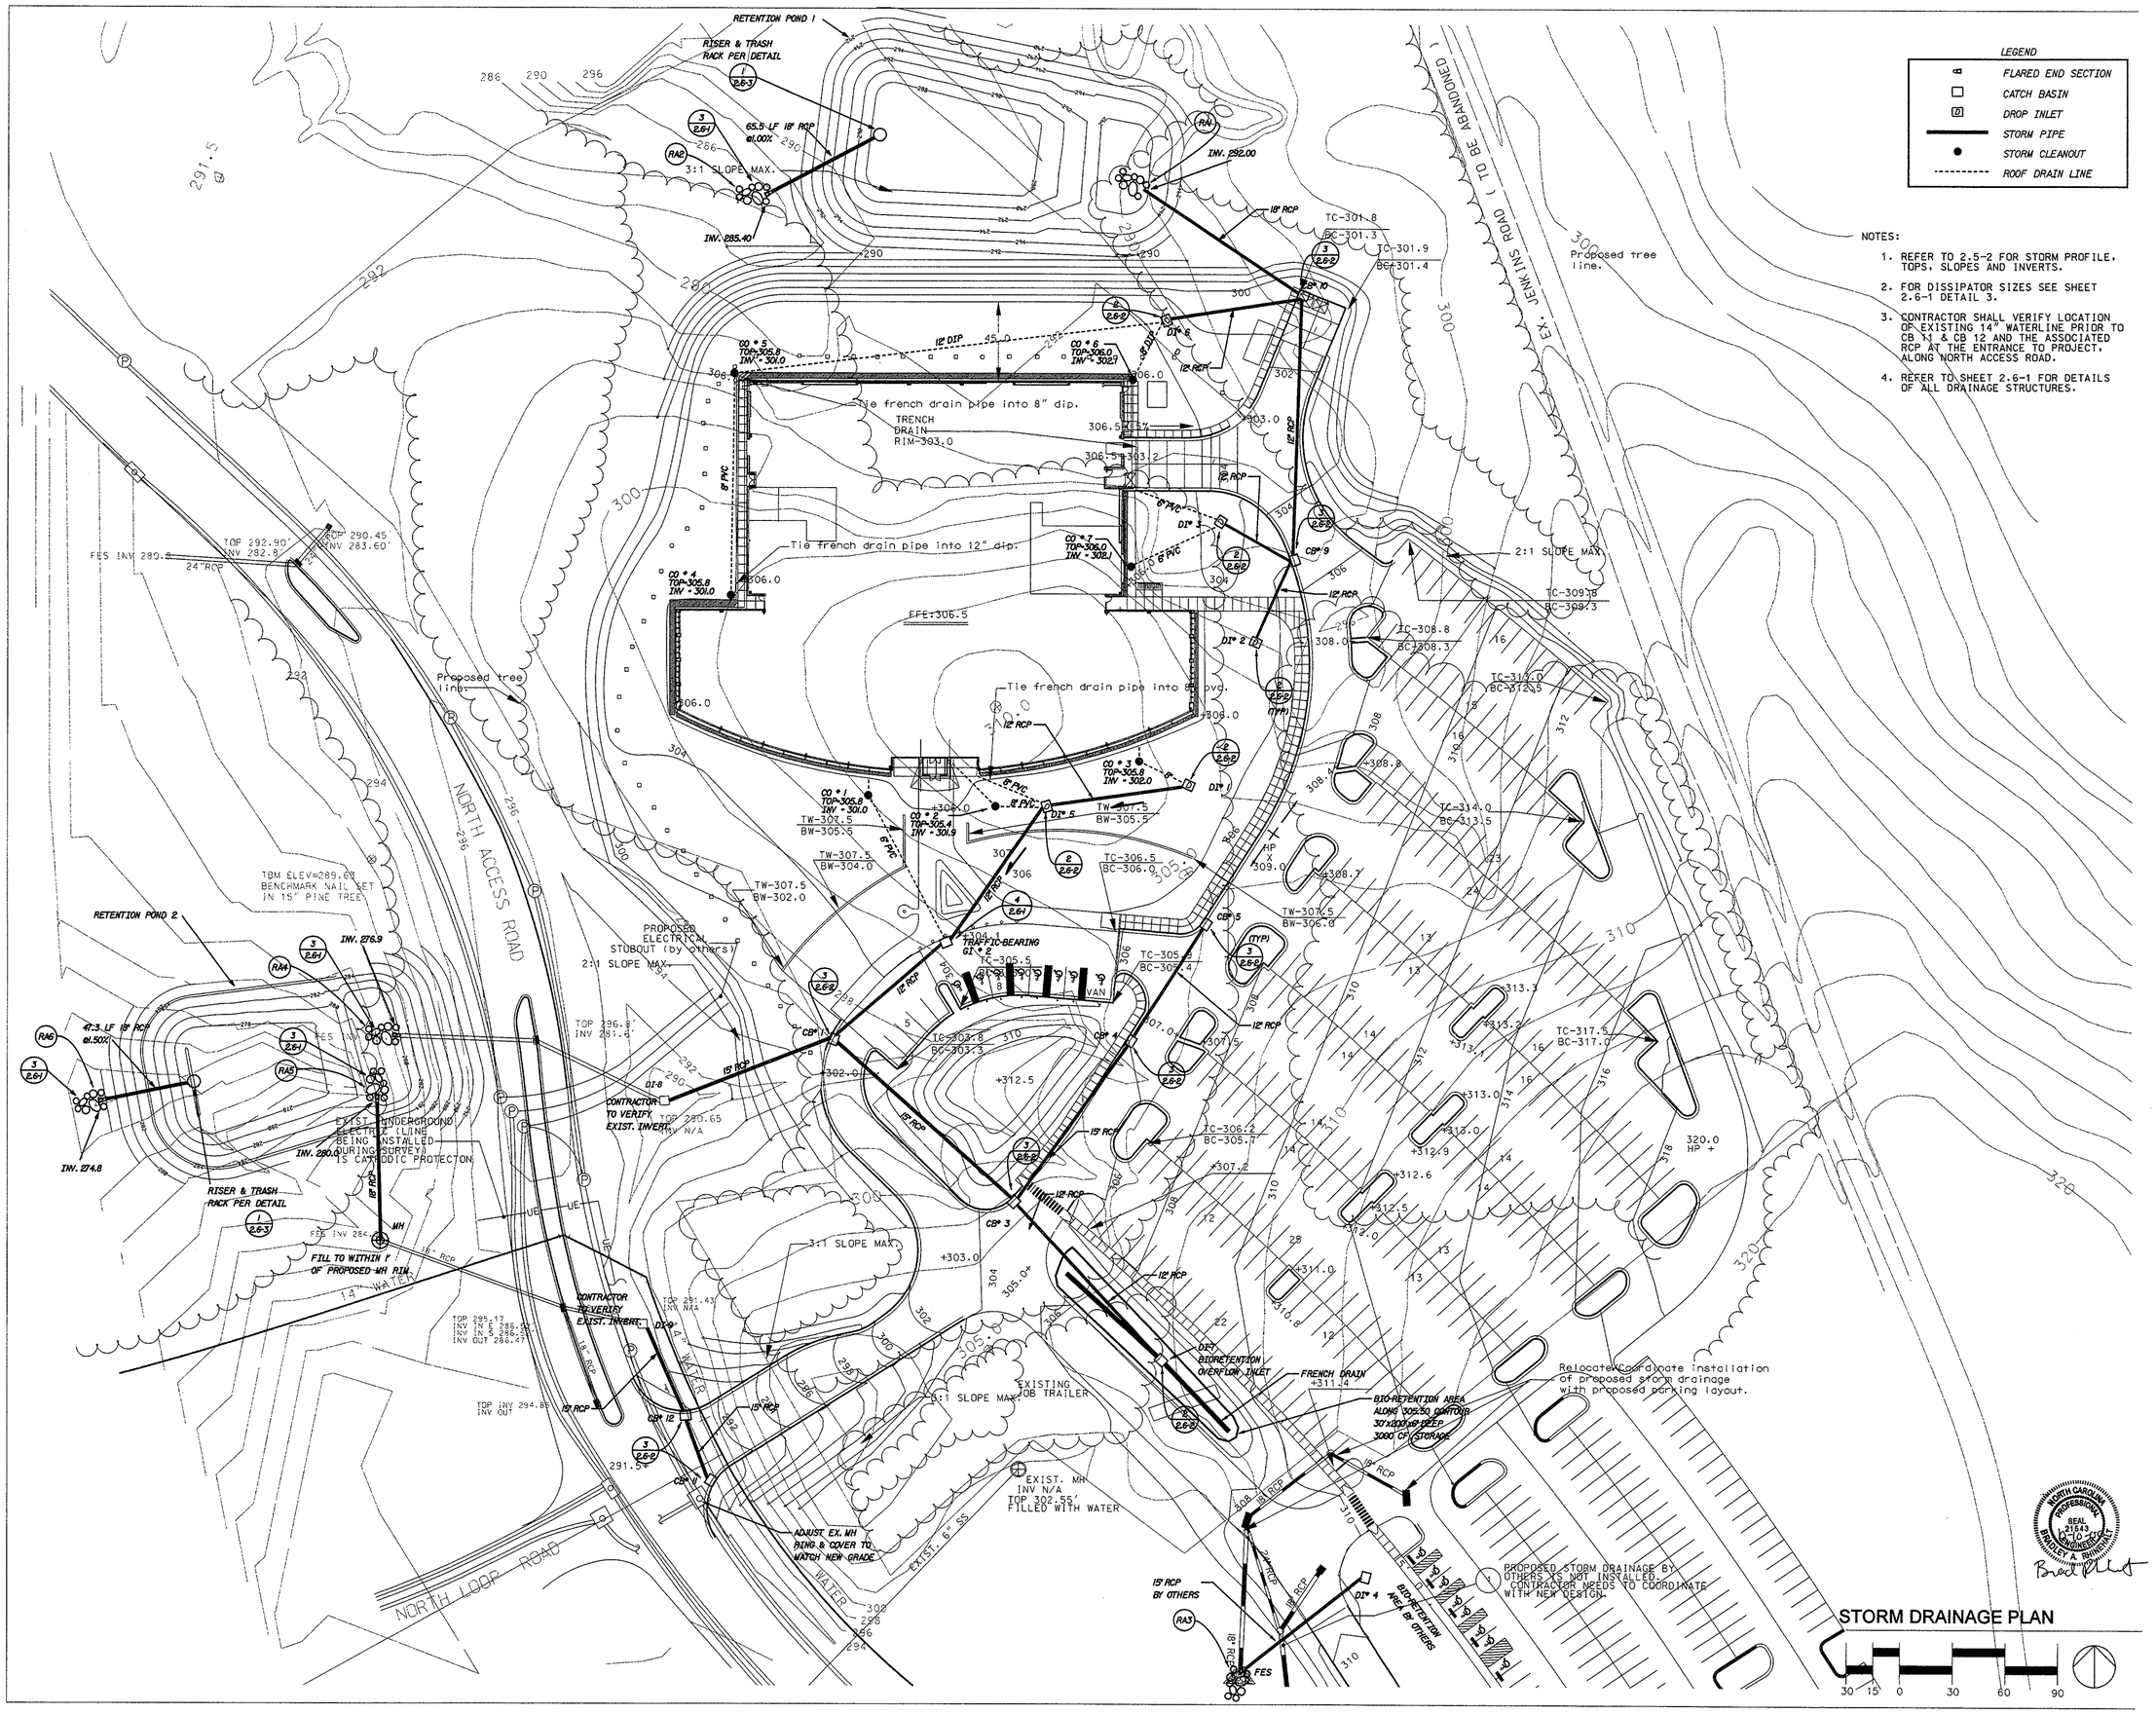

NOTES:

1. REFER TO 2.5-2 FOR STORM PROFILE, TOPS, SLOPES AND INVERTS.
2. FOR DISSIPATOR SIZES SEE SHEET 2.6-1 DETAIL 3.
3. CONTRACTOR SHALL VERIFY LOCATION OF EXISTING 14" WATERLINE PRIOR TO CB 11 & CB 12 AND THE ASSOCIATED RCP AT THE ENTRANCE TO PROJECT, ALONG NORTH ACCESS ROAD.
4. REFER TO SHEET 2.6-1 FOR DETAILS OF ALL DRAINAGE STRUCTURES.

UNITED STATES ENVIRONMENTAL PROTECTION AGENCY

Environmental Protection Agency

National Computer Center

Research Triangle Park, North Carolina

No.	Revision	Date
1	STORMWATER & GRADING	9-11-00
2	EPA	10-10-00

FINAL PLANS

OBrienAtkins
Research Triangle Park
North Carolina

BARBARA H. MILLEY ENGINEERING, INC.
509 Jones Franklin Road
Suite 103
Raleigh, N.C. 27606
(919) 851-9172
(919) 851-1918 (FAX)

Issue Date JUNE 2, 2000
Type CIVIL
Title STORM DRAINAGE PLAN
NCC 2.5-1

Bldg • Cat • Subcat • Sheet

...\2000\129.00\C-1-SP-01.dgn 10/13/00 07:02:32 PM