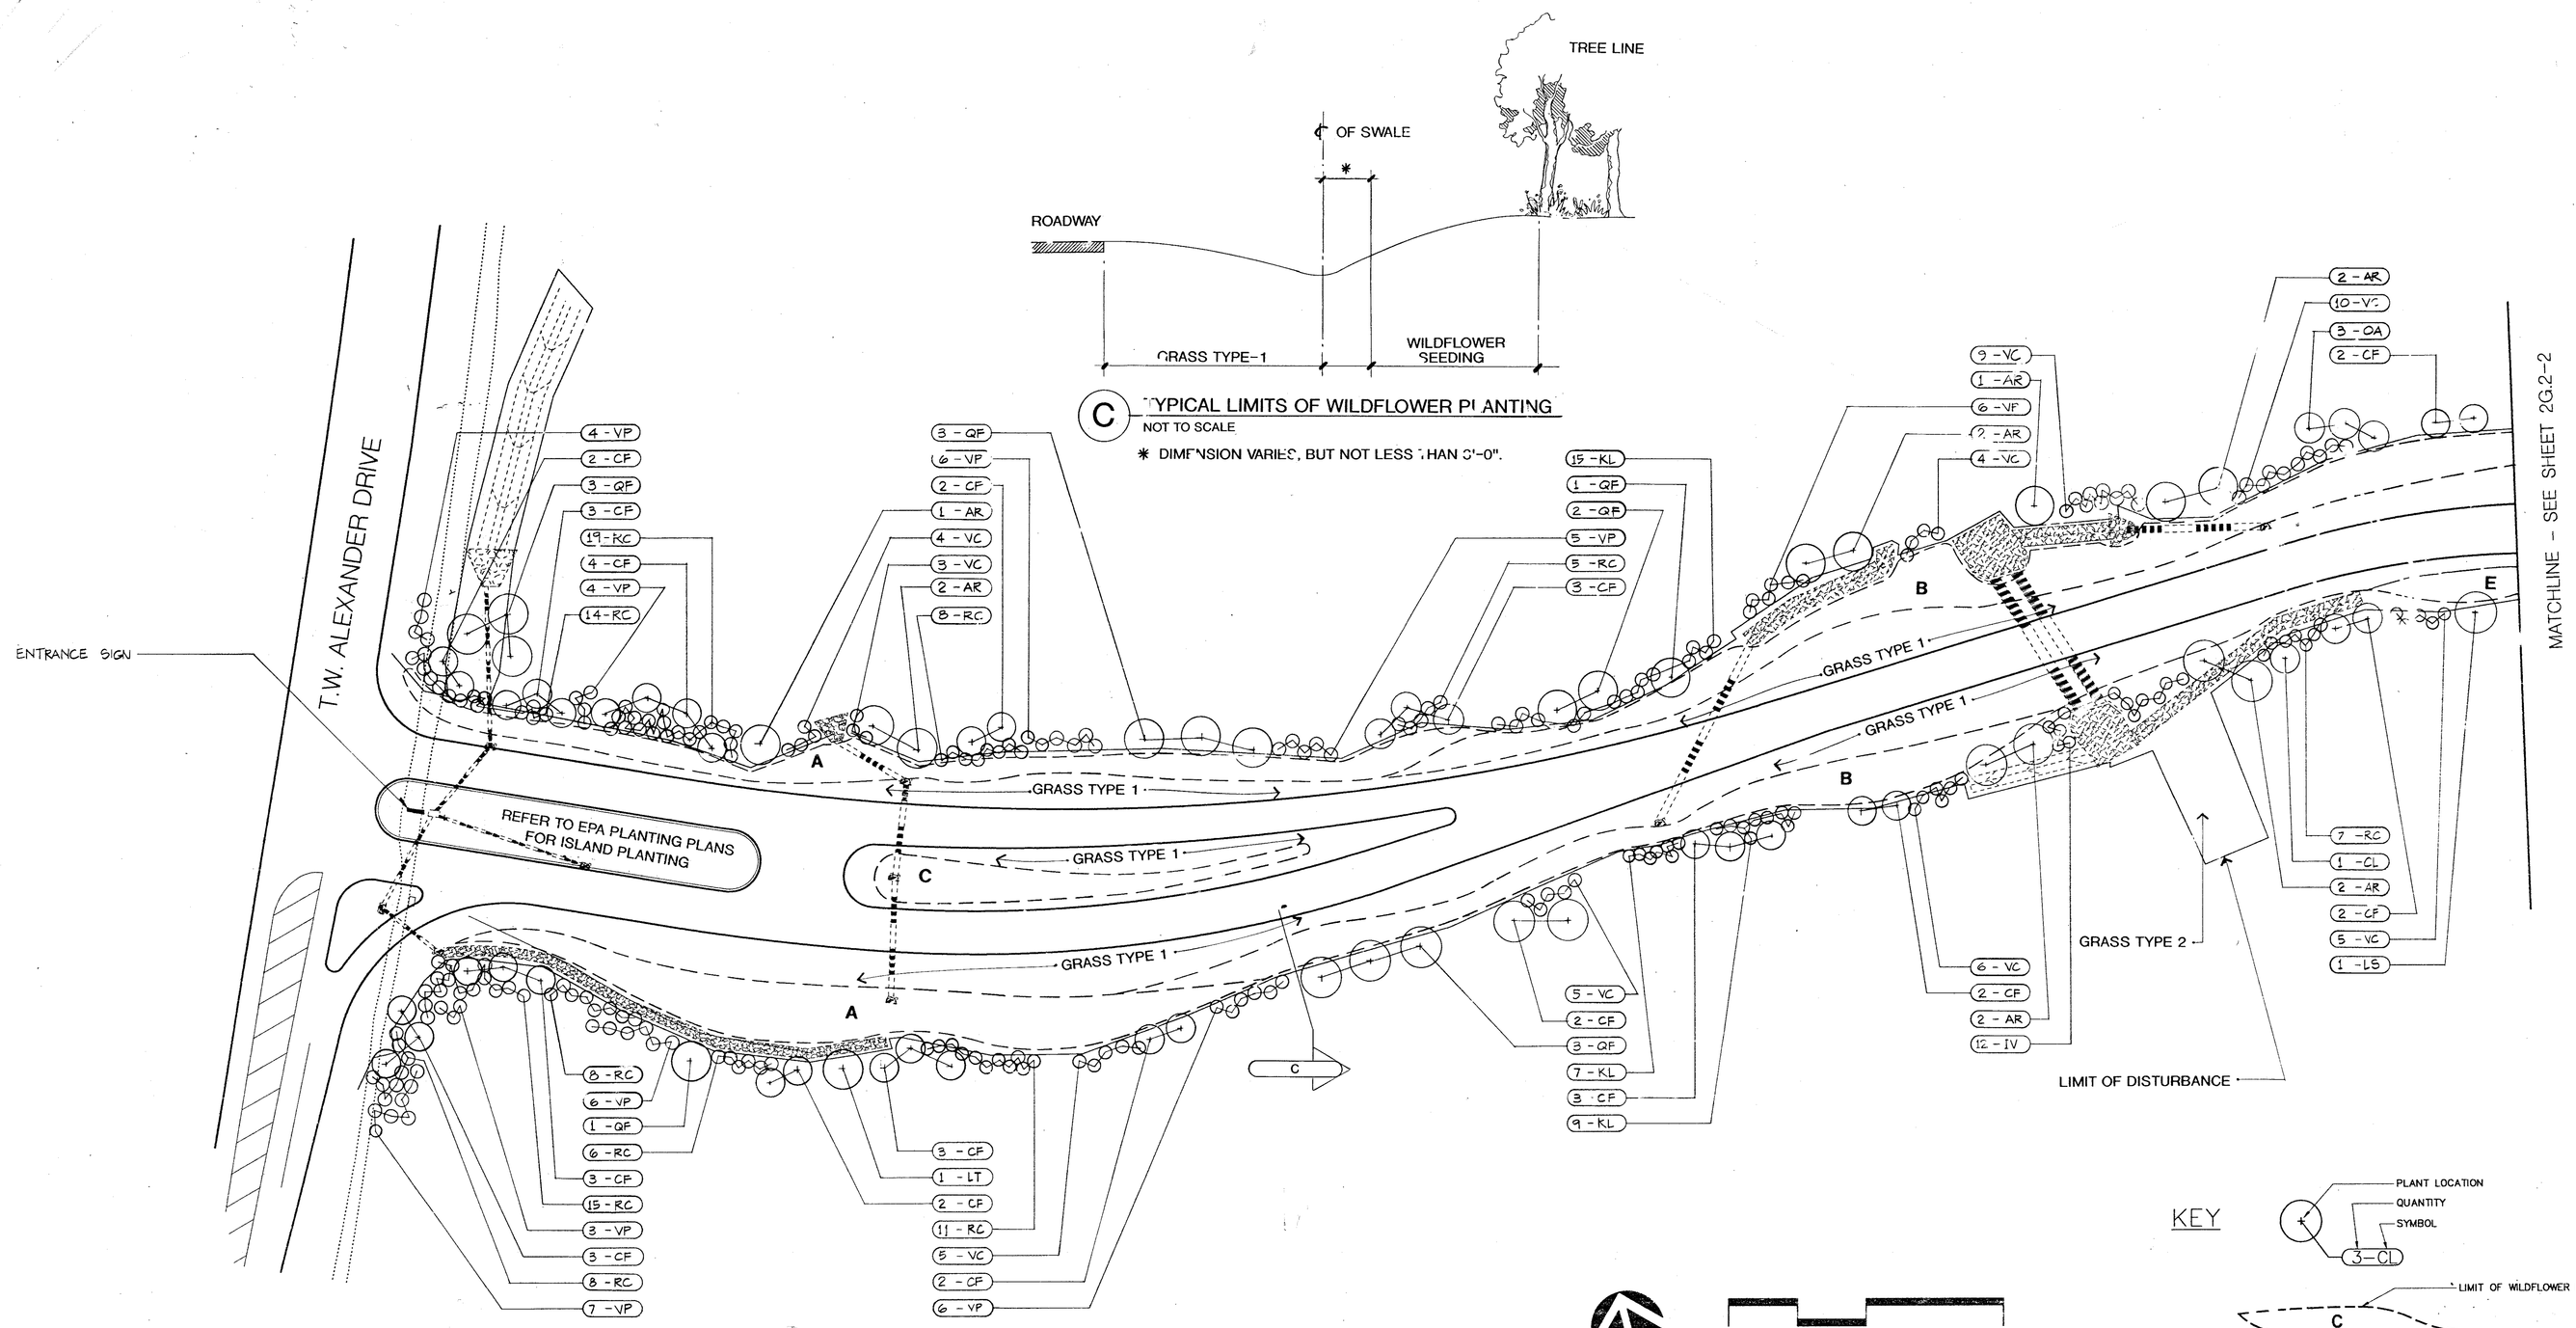

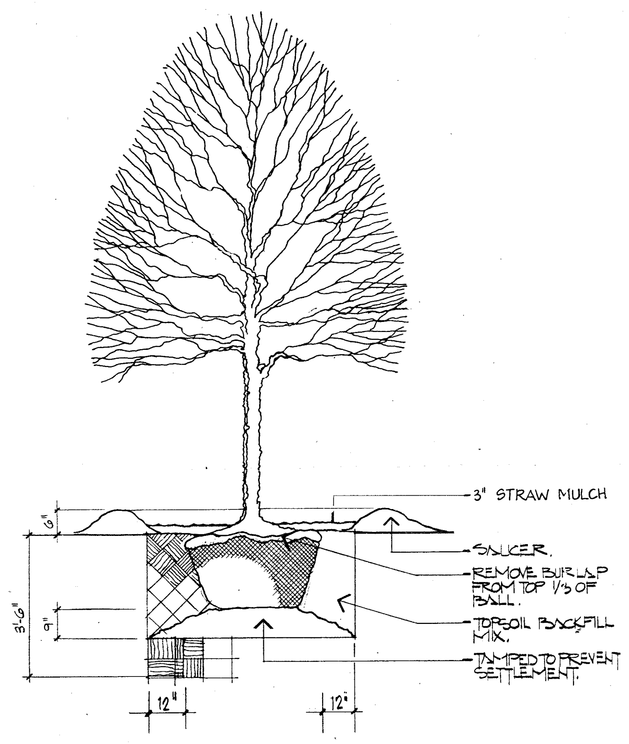

A TREE PLANTING DETAIL
3/4" = 1'-0"

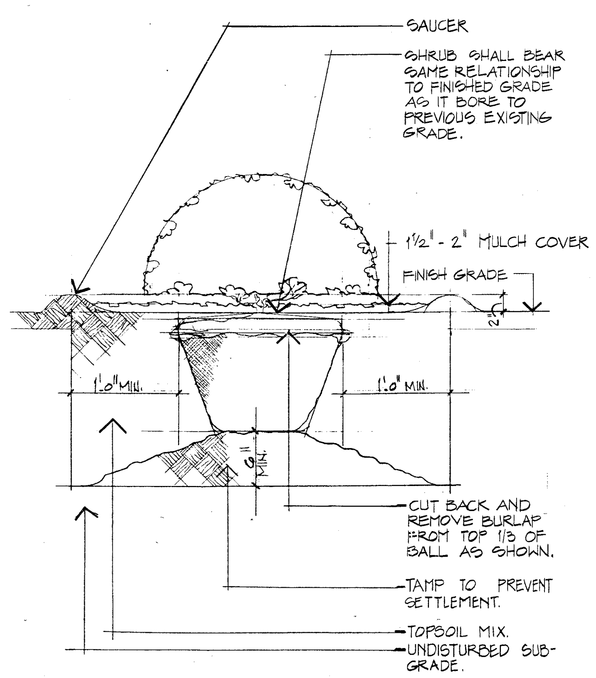

B SHRUB PLANTING DETAIL
1 1/2" = 1'-0"

PLANT LIST

SYMBOL	QUANTITIES BY SHEET 1	2	4	5	6	7	10	TOTAL QUANTITY	SYMBOL	BOTANICAL NAME	COMMON NAME	SIZE	HEIGHT	CONDITION
										TREES				
AL	0	2	0	0	0	3	0	5	AL	Amelanchier laevis	Allegany Serviceberry	—	10–12'	B&B
AR	12	8	0	10	8	15	0	53	AR	Acer rubrum	Red Maple	2–2 1/2"cal.	12–14'	B&B
CF	38	42	0	26	40	49	0	195	CF	Cornus florida	White Flowering Dogwood	2–2 1/2"cal.	4–5'	B&B
CL	1	3	0	5	2	12	0	23	CL	Cladrastris lutea	American Yellow Wood	—	6–8'	B&B
LS	1	4	0	0	0	2	0	7	LS	Liquidambar styraciflua	Sweetgum	2–2 1/2"cal.	10–12'	B&B
LT	1	4	0	0	21	13	0	39	LT	Liriodendron tulipifera	Tuliptree	2–2 1/2"cal.	11–13'	B&B
OA	3	10	0	9	11	8	0	41	OA	Oxydendrum arboreum	Sourwood	—	6–8'	B&B
QF	13	9	3	14	0	16	0	55	QF	Quercus falcata	Southern Red Oak	3–3 1/2"cal.	14–16'	B&B
QP	0	0	2	0	0	0	0	2	QP	Quercus palustris	Pin Oak	2 1/2–3"cal.	13–15'	B&B
										SHRUBS				
IV	12	5	0	0	39	31	0	87	IV	Ilex verticillata	Winterberry	—	18–24"	#2 can
KL	31	8	0	17	48	45	0	149	KL	Kalmia latifolia	Mountain Laurel	—	12–18"	#2 can
RC	101	14	0	10	26	186	0	337	RC	Rhododendron carolinanum	Carolina Rhododendron	—	18–24"	#4 can
VC	51	73	0	23	31	24	0	202	VC	Vaccinum corymbosum	Highbush Blueberry	—	18–24"	#3 can
VP	47	46	0	21	45	26	0	185	VP	Viburnum prunifolium	Blackhaw	—	2–3'	B&B
JH	0	736	0	413	502	0	0	1651	JH	Juniperus horizontalis wiltoni	Blue Rug Juniper	—	18–24"	#2 can

FILENAME: NACIVE.SHT

c:\legal\active.sht Jan 24 1996 10:32:56

COPYRIGHT 1995
HELLMUTH, OBATA & KASSABAUM, P.C.

Environmental Protection Agency
Research & Administration Facility
Research Triangle Park, North Carolina

No.	Revision	Date

CONSTRUCTION DOCUMENTS

Architects
Hellmuth, Obata & Kassabaum, P.C.
Washington D.C.

Associated Architects
The Roberts/Stacy Group
Raleigh, N.C.

Civil Engineers
Greenhorne & O'Mara, Inc.
Greenbelt, MD / Raleigh, N.C.

A/E Project Number 29-175-001
A/E Contract Number 68-C2-0115

Issue Date FEBRUARY 29, 1996
Type LANDSCAPE
Title PLANTING PLAN

S2L 2G.2-1
Cat.- Subcat.- Sheet