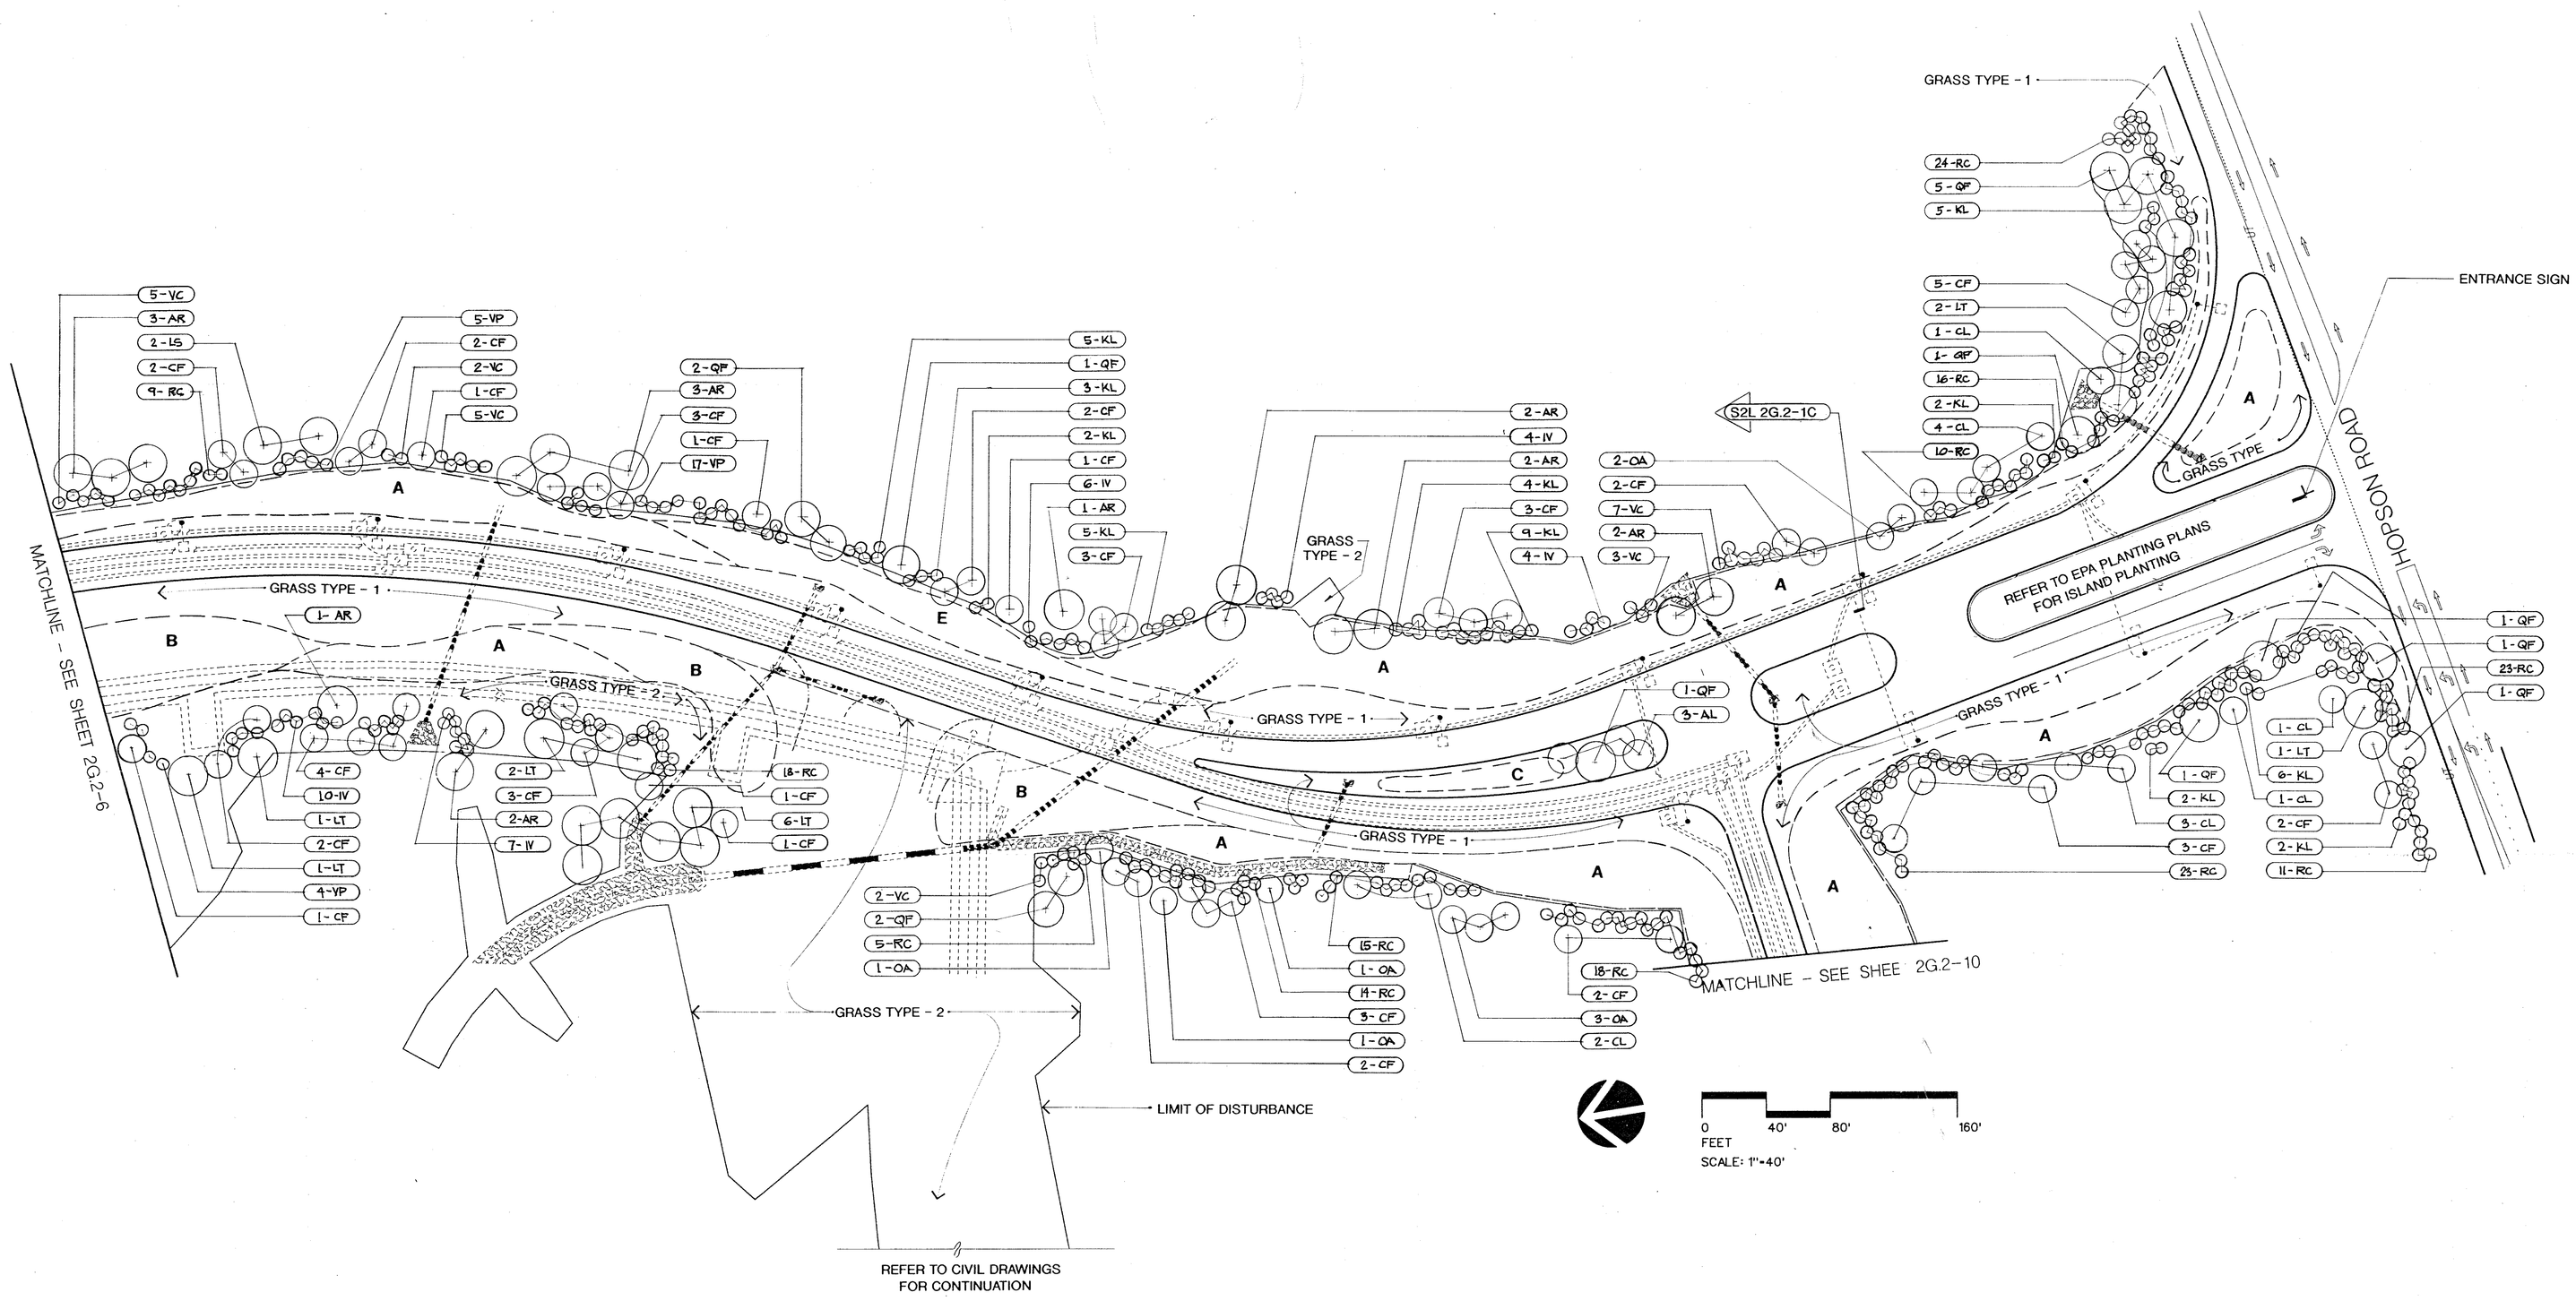

FILENAME: EL00P3VE.SHT

COPYRIGHT © 1995
HELLMUTH, OBATA & KASSABAUM, P.C.

Environmental Protection Agency
Research & Administration Facility
Research Triangle Park, North Carolina

No.	Revision	Date

CONSTRUCTION DOCUMENTS

Architects
Hellmuth, Obata & Kassabaum, P.C.
Washington D.C.

Associated Architects
The Roberts/Stacy Group
Raleigh, N.C.

Civil Engineers
Greenhorne & O'Mara, Inc.
Greenbelt, MD./ Raleigh, N.C.

A/E Project Number 92-175-001
A/E Contract Number 68-C2-0115

Issue Date FEBRUARY 29, 1996
Type LANDSCAPE
Title PLANTING PLAN

S2L | 2G.2-7
Cat.- Subcat.- Sheet