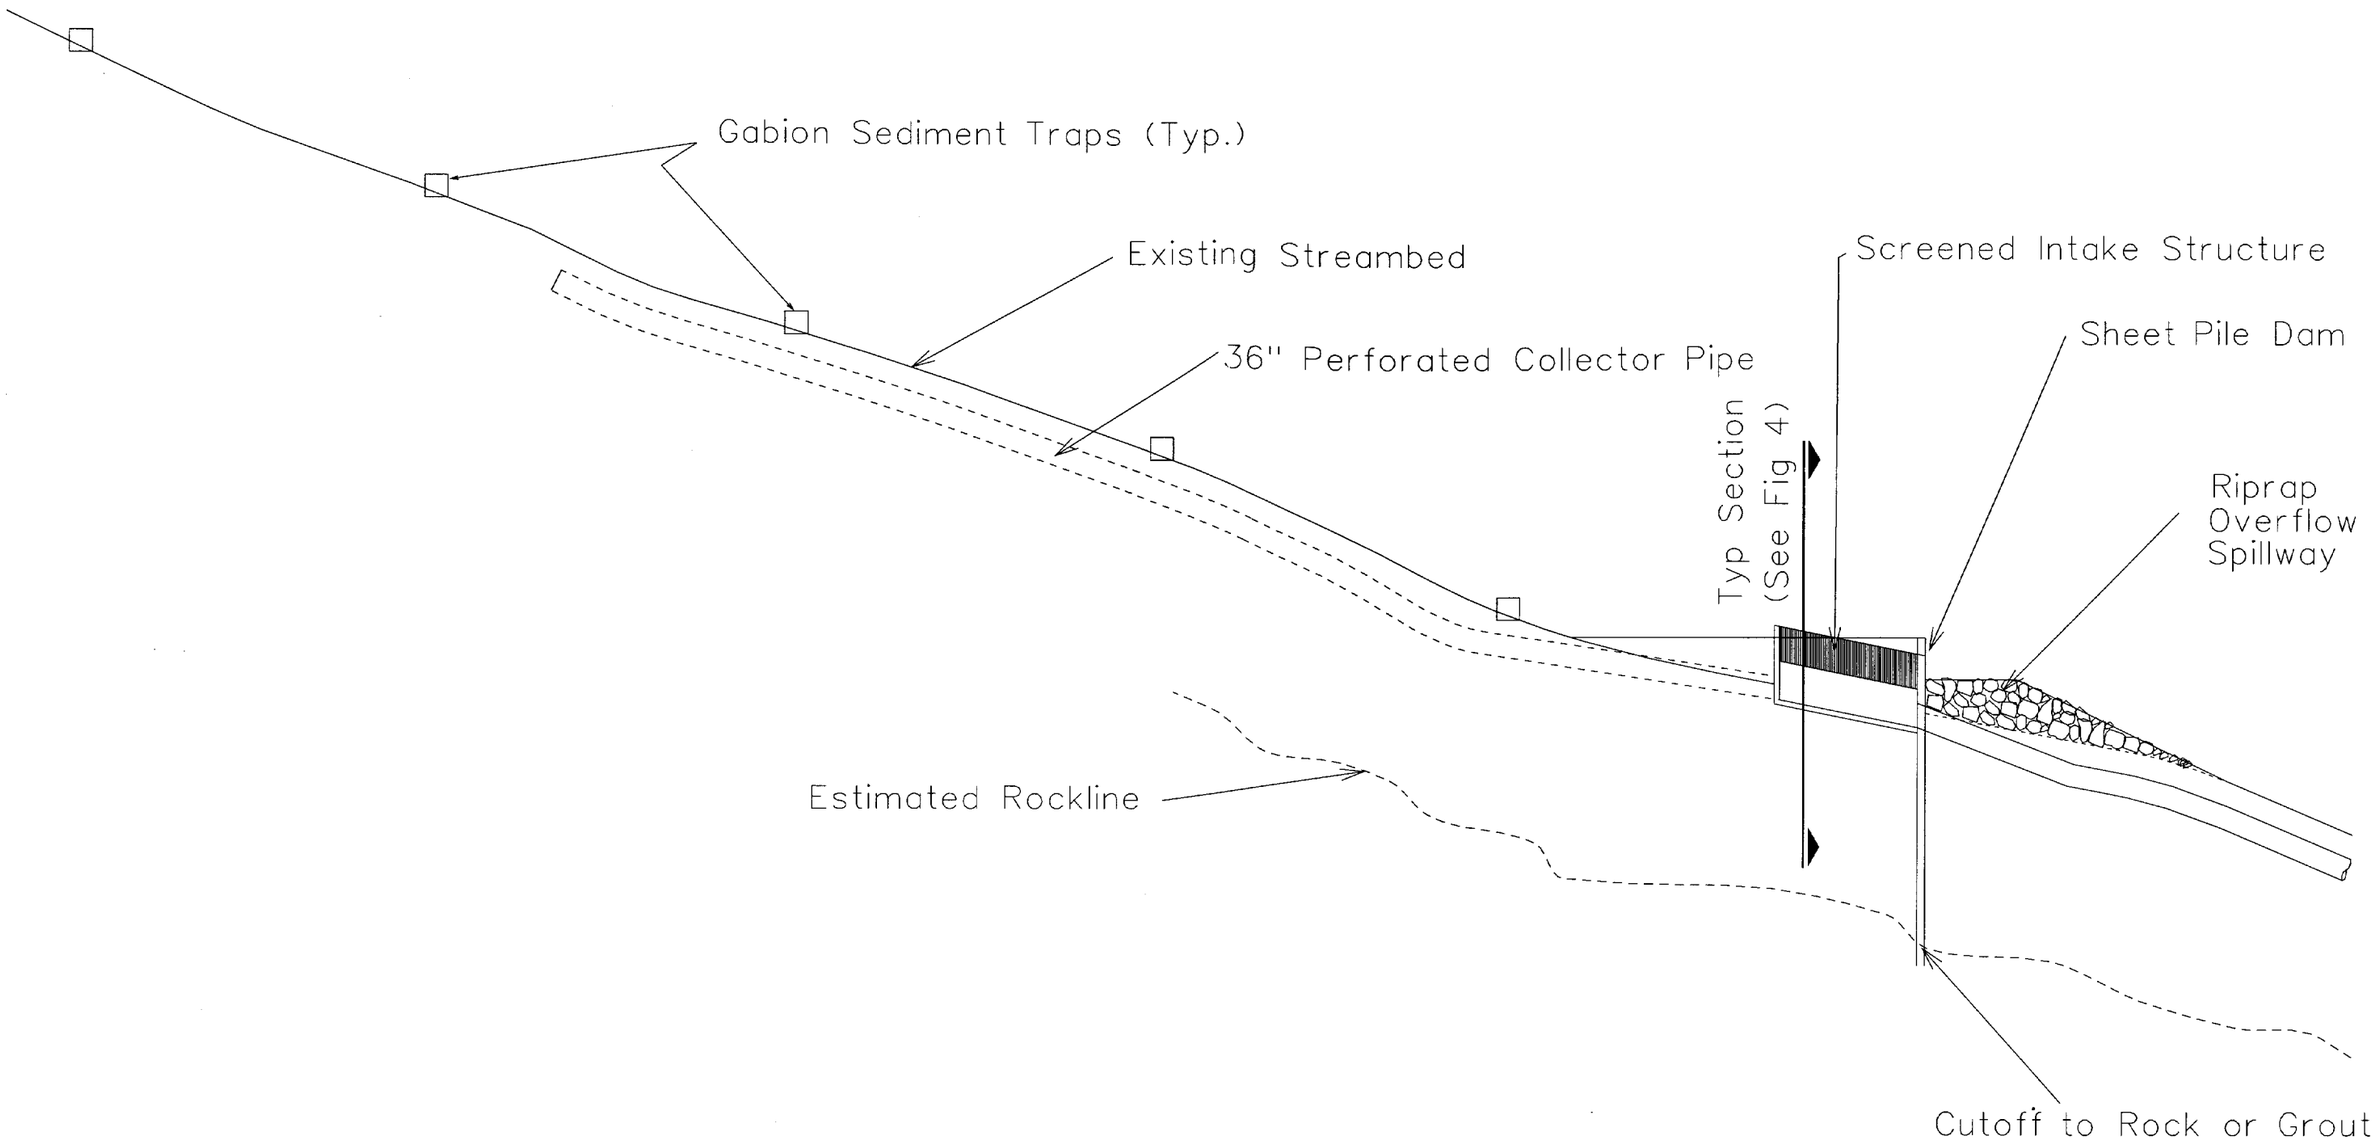

Longitudinal Section @ Intake Screen Structure

1" = 20'

- WEST FORK -
DIVERSION STRUCTURE PROFILE

FIGURE 3

CH2MHILL

NEXT