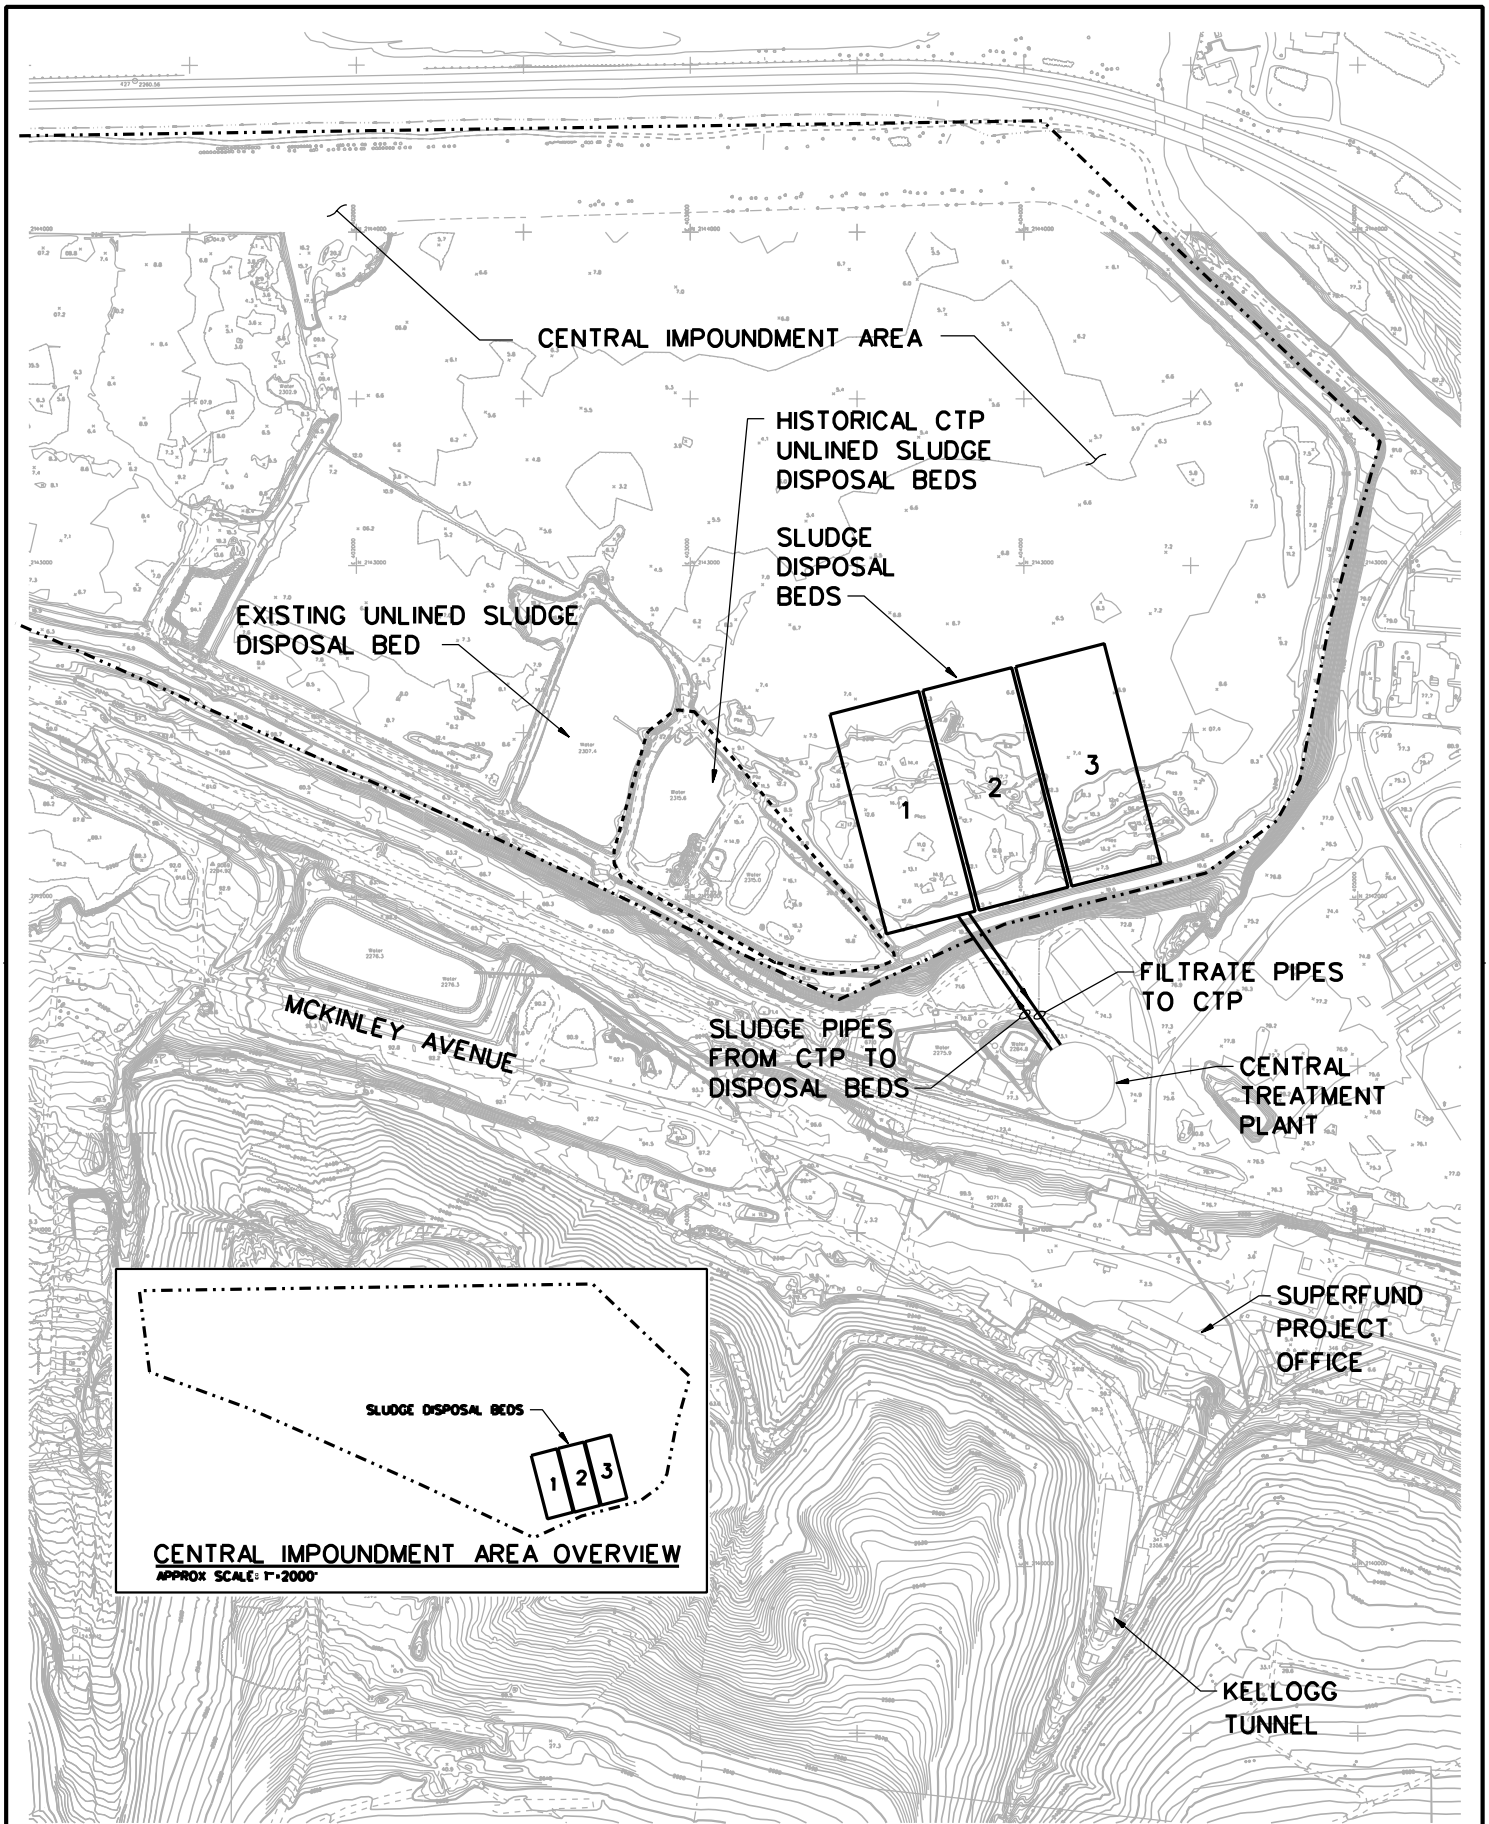

N

0 300 600 900

1"=600'

FIGURE 3-3

GENERAL SITE PLAN
CIA SLUDGE DISPOSAL BEDS

BUNKER HILL MINE WATER RI/FS REPORT
152215.FS.01

NEXT

CH2MHILL

FILE NAME: 30SXX101.DLV 10-JAN-2001 11:41:33