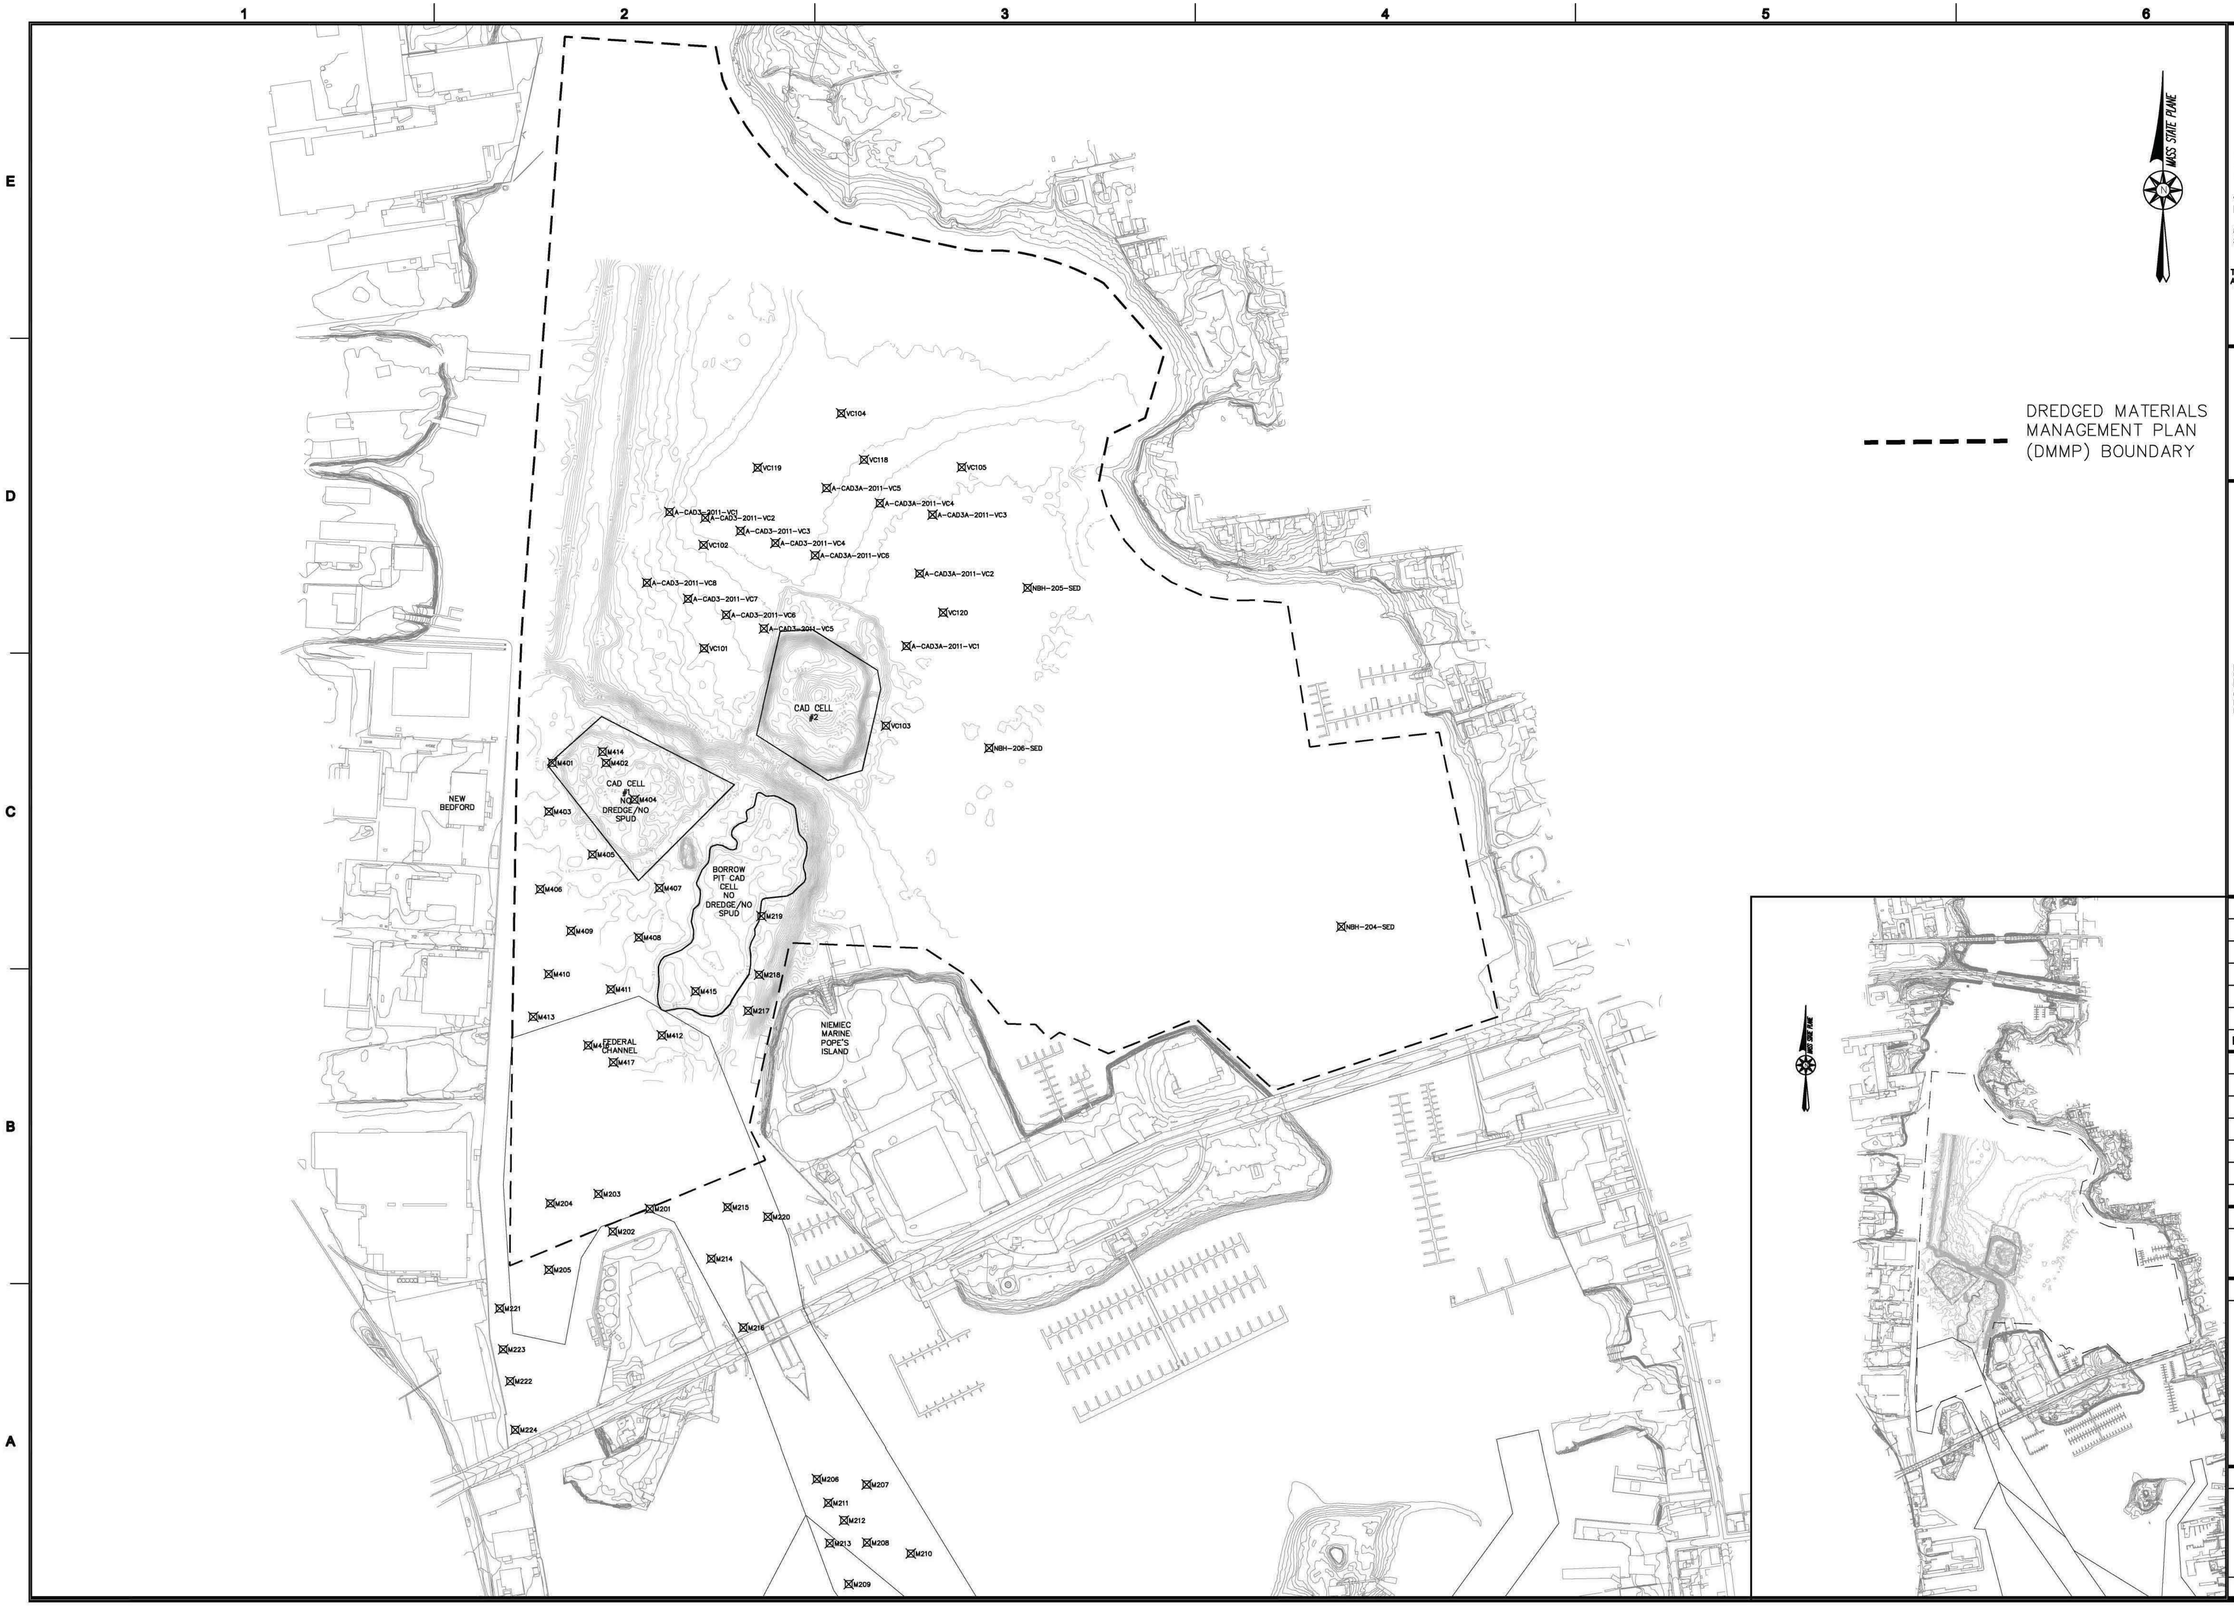

APEX
ROCKVILLE, MD
SOUTH WINDSOR, CT - BOSTON, MA - NEW BEDFORD, MA - HOLYOKE, MA

184 HIGH STREET, SUITE 502
BOSTON, MA 02210

58H CONNECTICUT AVENUE
SOUTH WINDSOR, CT

This drawings prepared by Apex for this project are instruments of Apex's service for use solely with respect to this project, and Apex shall be deemed the author of the Drawing and shall retain all common law, statutory and other reserved rights with respect thereto, including the copyright. The Documents shall not be used on other projects, for additions to this project or for completion of this project by others, except by agreement in writing and with appropriate compensation to Apex. .

PROJECT

NEW BEDFORD HARBOR
USEPA LOWER HARBOR CAD CELL
CFDA NO.:66.802

OWNER

NEW BEDFORD HARBOR DEVELOPMENT COMMISSION
52 FISHERMAN'S WHARF
NEW BEDFORD, MA 02745

NO.	DATE	DESCRIPTION	BY

PROJECT NO.	6724
CADD FILE	SAP FIGURE2-6
DESIGNED BY	GCD
DRAWN BY	GCD
CHECKED BY	CMM
DATE	1/24/12
DRAWING SCALE	1"=250'

GRAPHIC SCALE

SCALE: 1"=250'

0 250 500 FEET

SHEET TITLE

HISTORIC VIBRACORE LOCATION PLAN

DRAWING NO.

FIG-3

P:\Jobs\6724 EPA CAD Cell\PLANS\SAP FIGURE2-6.dwg