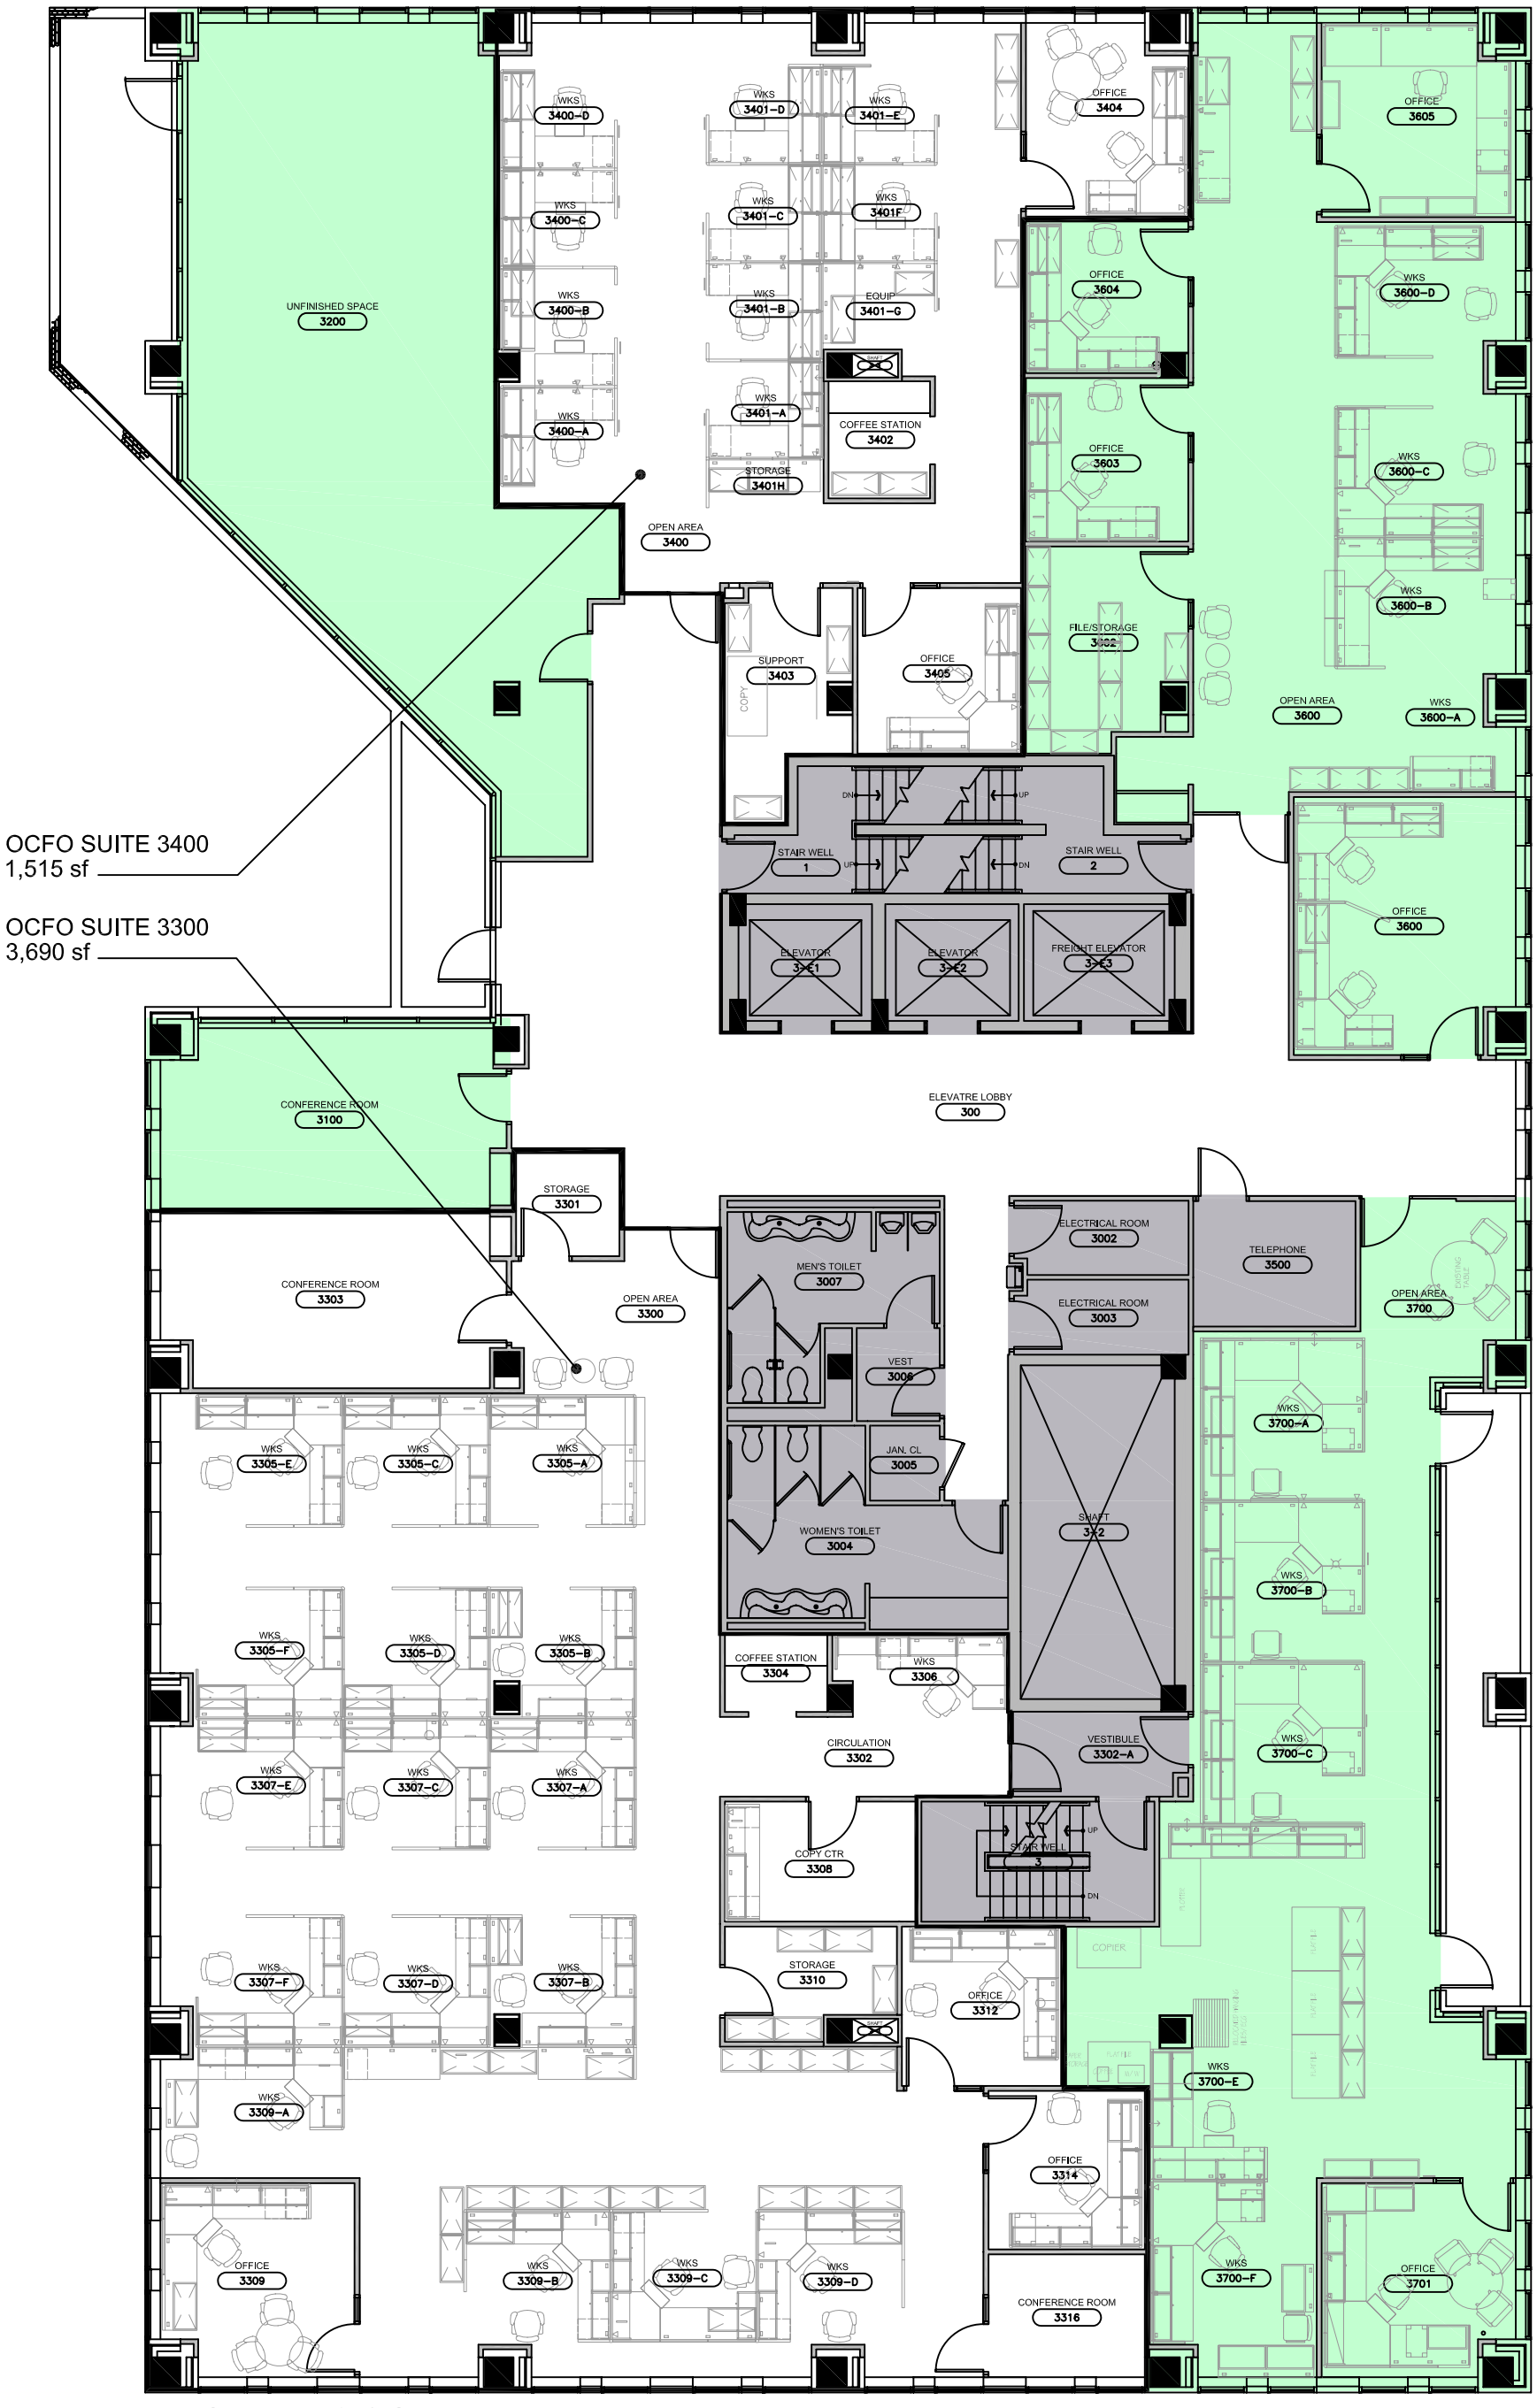

THIRD FLOOR PLAN

3/32" = 1'-0"

OCFO EXISTING SPACE - THIRD FLOOR

JUDICIARY SQUARE BUILDING
633 3rd STREET, WASHINGTON DC

11/28/05
06-00005 - TASK 11

MAP
METROPOLITAN ARCHITECTS & PLANNERS