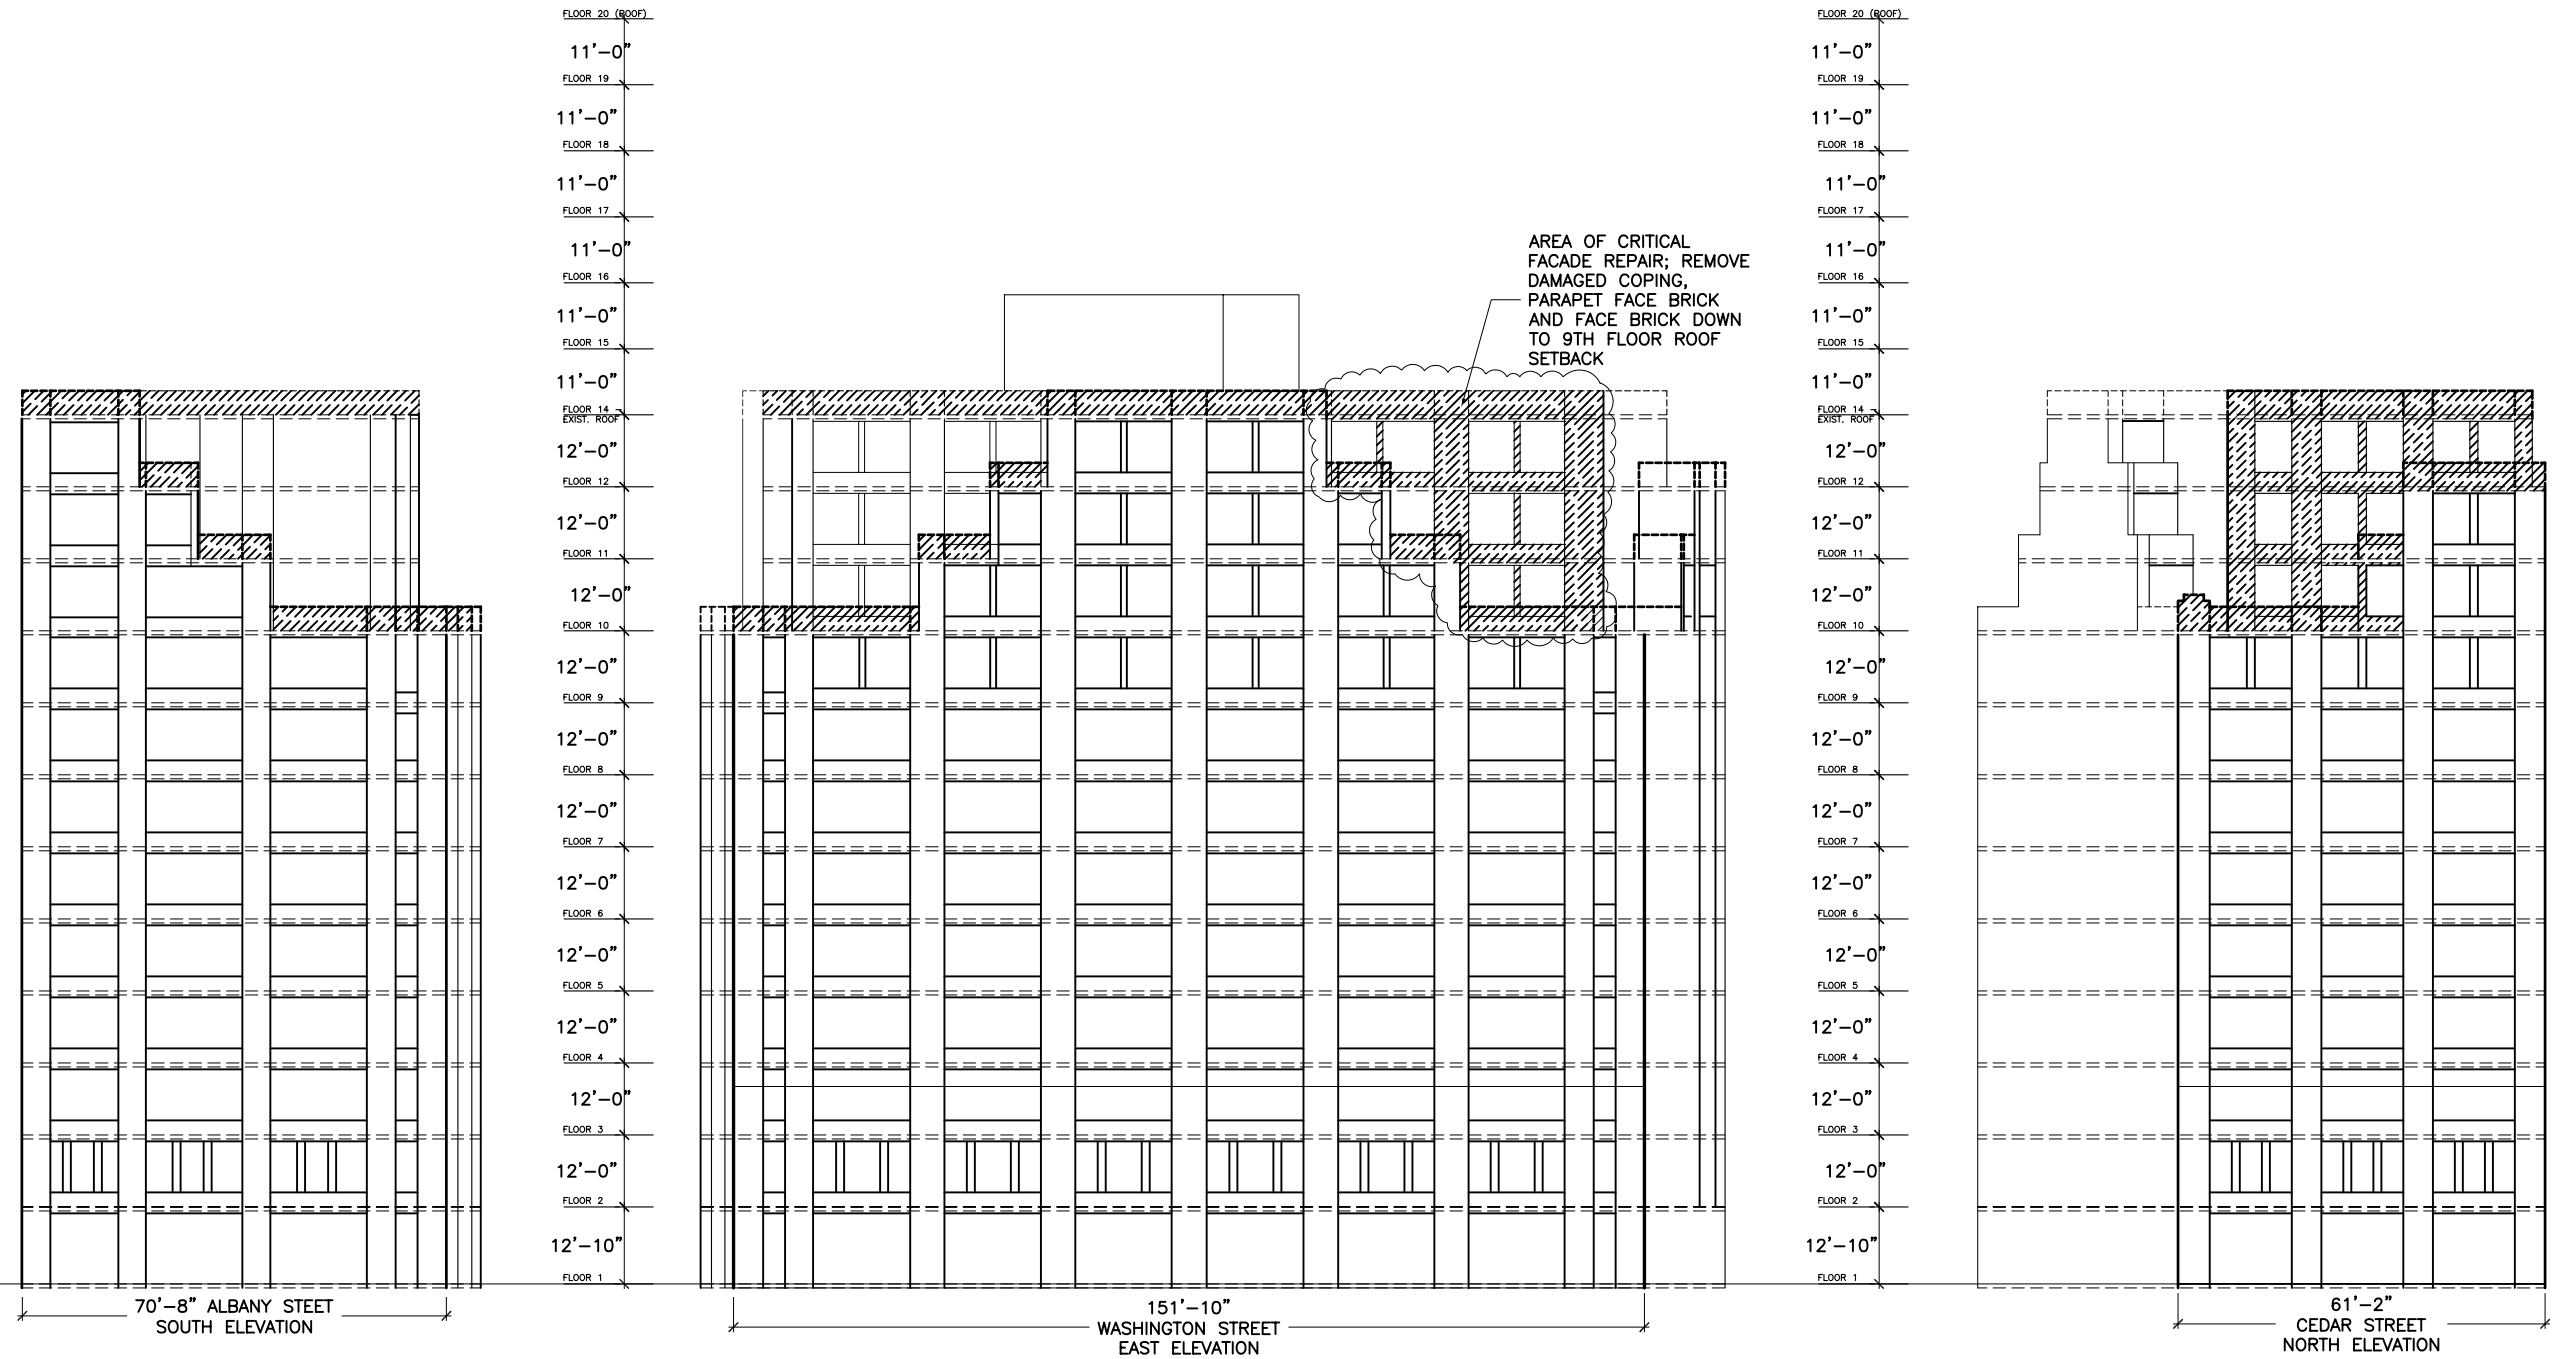

130 CEDAR STREET
EXISTING BUILDING

$\frac{1}{32}$ = 1'-0"

KOENEN ASSOCIATES
JUNE 11, 2004