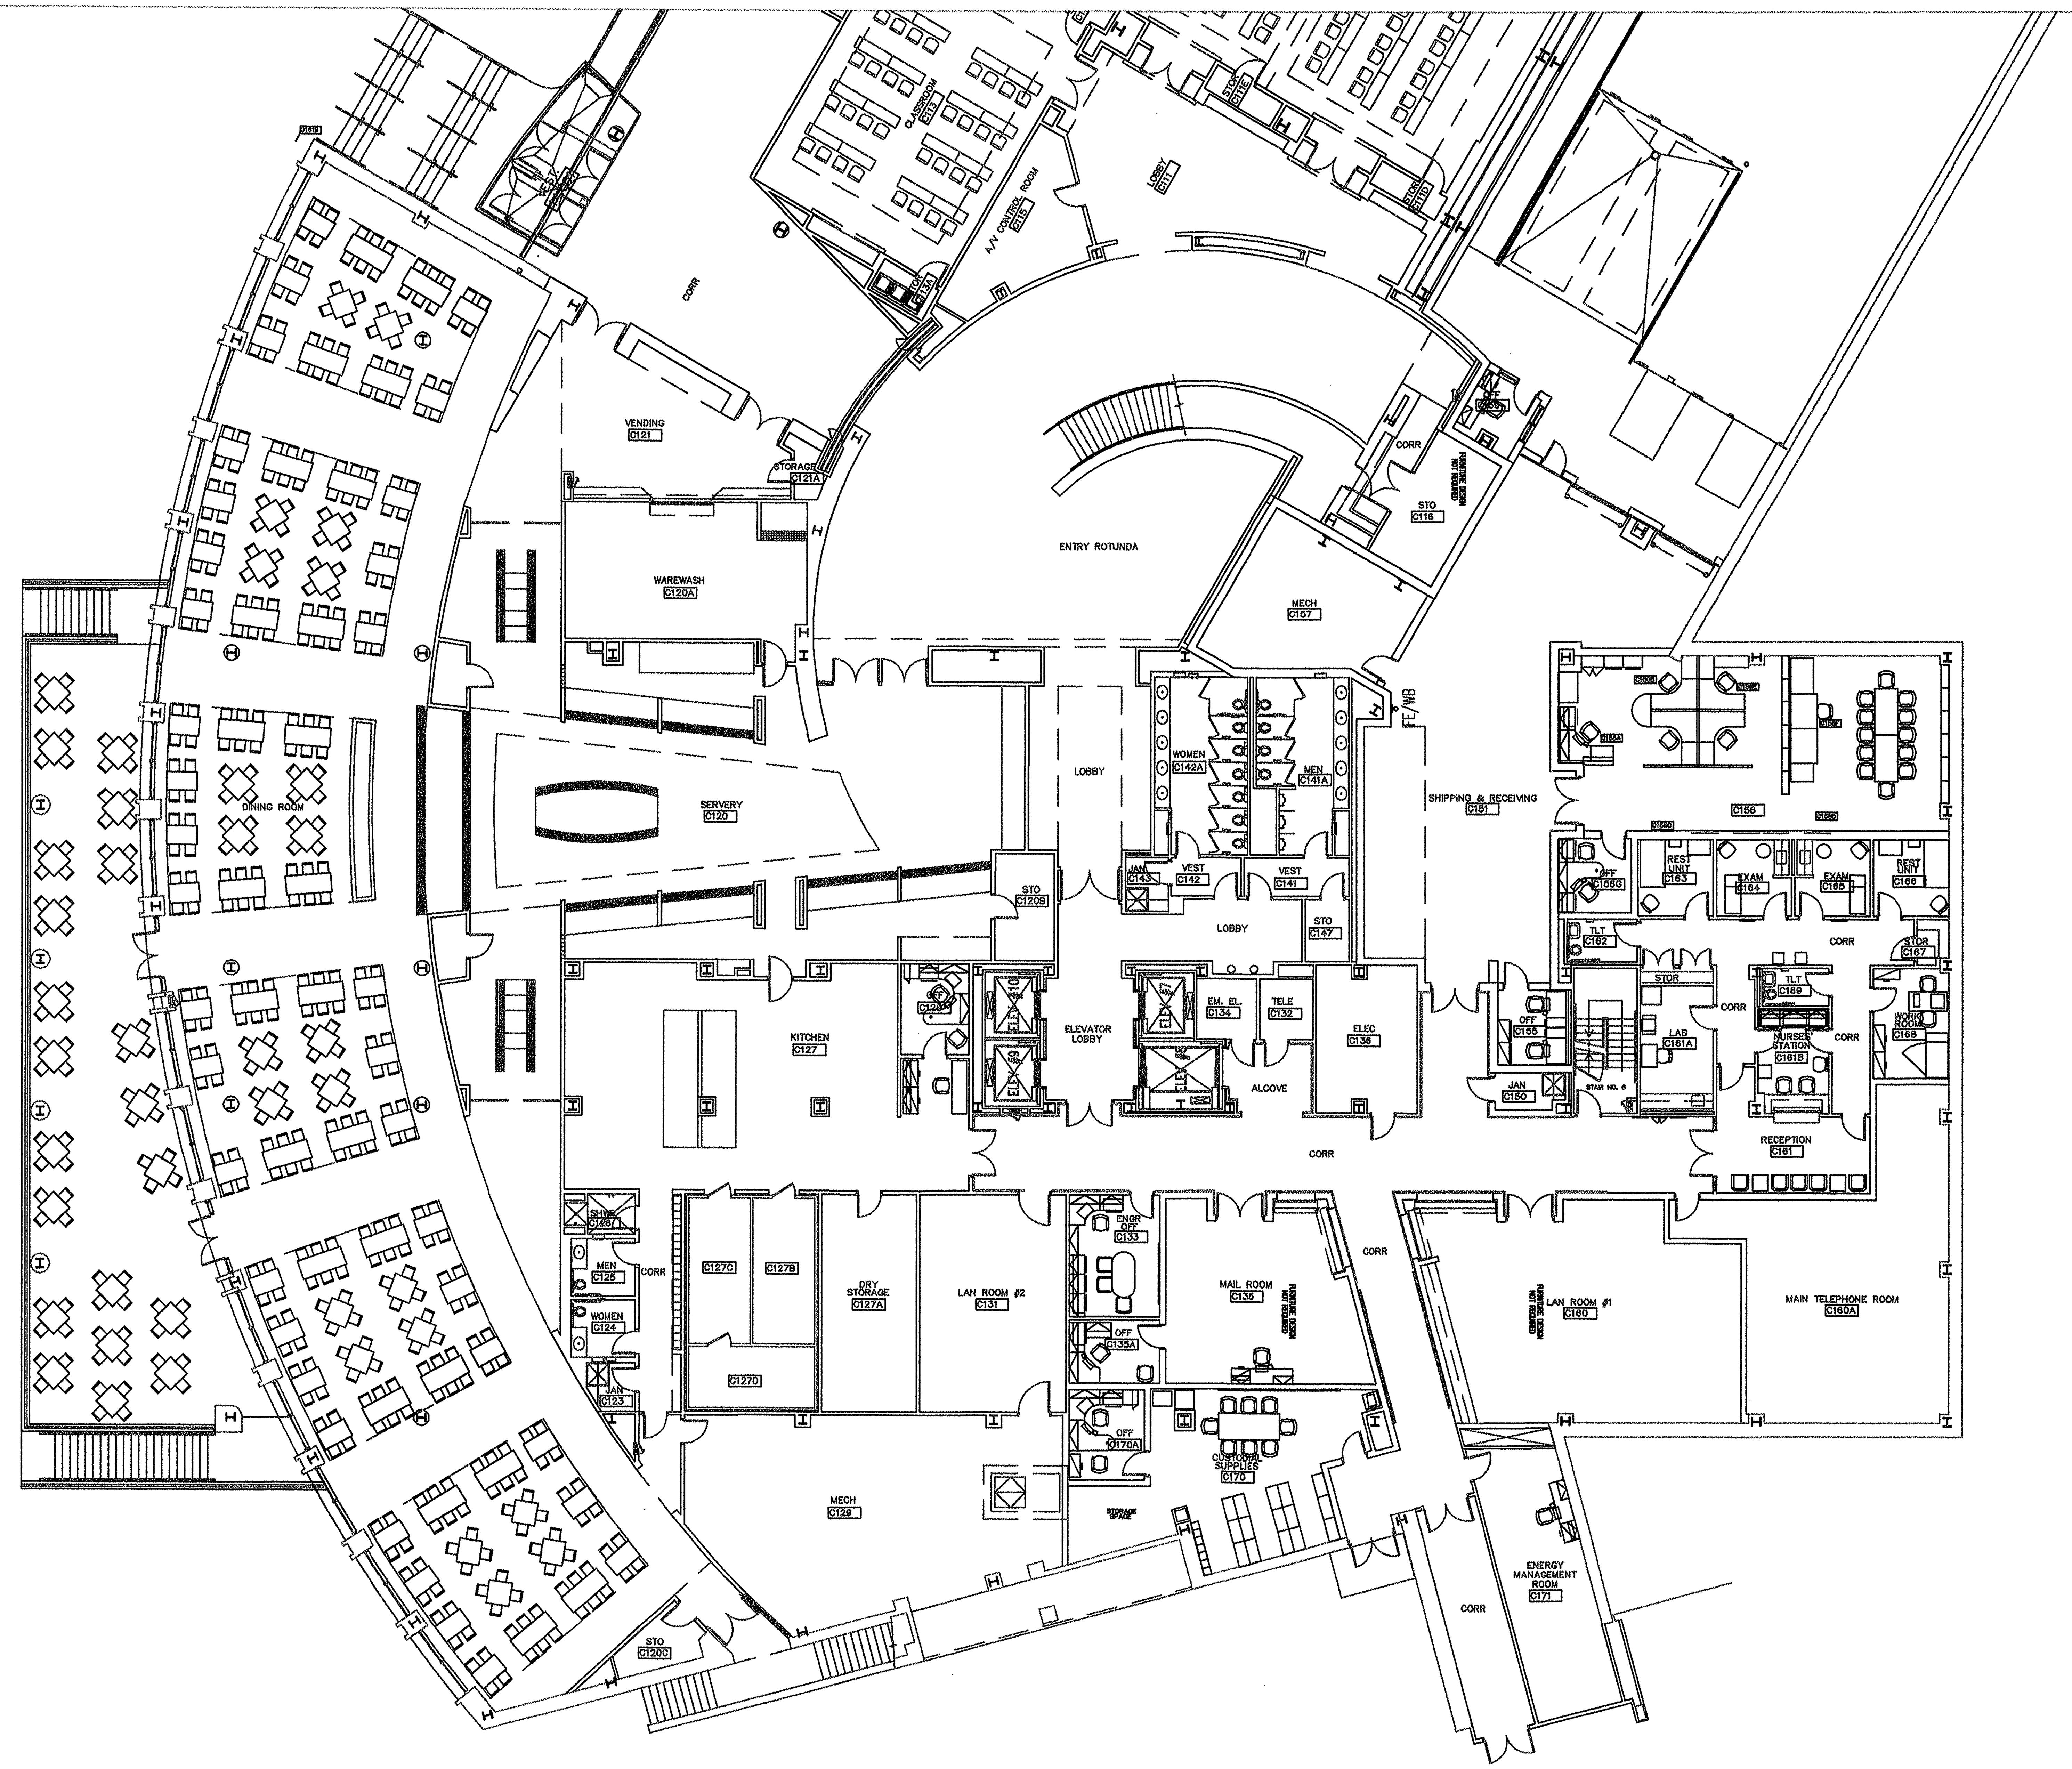

Environmental Protection Agency
Research & Administration Facility
Research Triangle Park, North Carolina

BLDG. C-1ST FLOOR

NEW ROOM NUMBERS
OFFICES/LABS
DATE: 6/19/01
SCALE: 3/32"=1'-0"