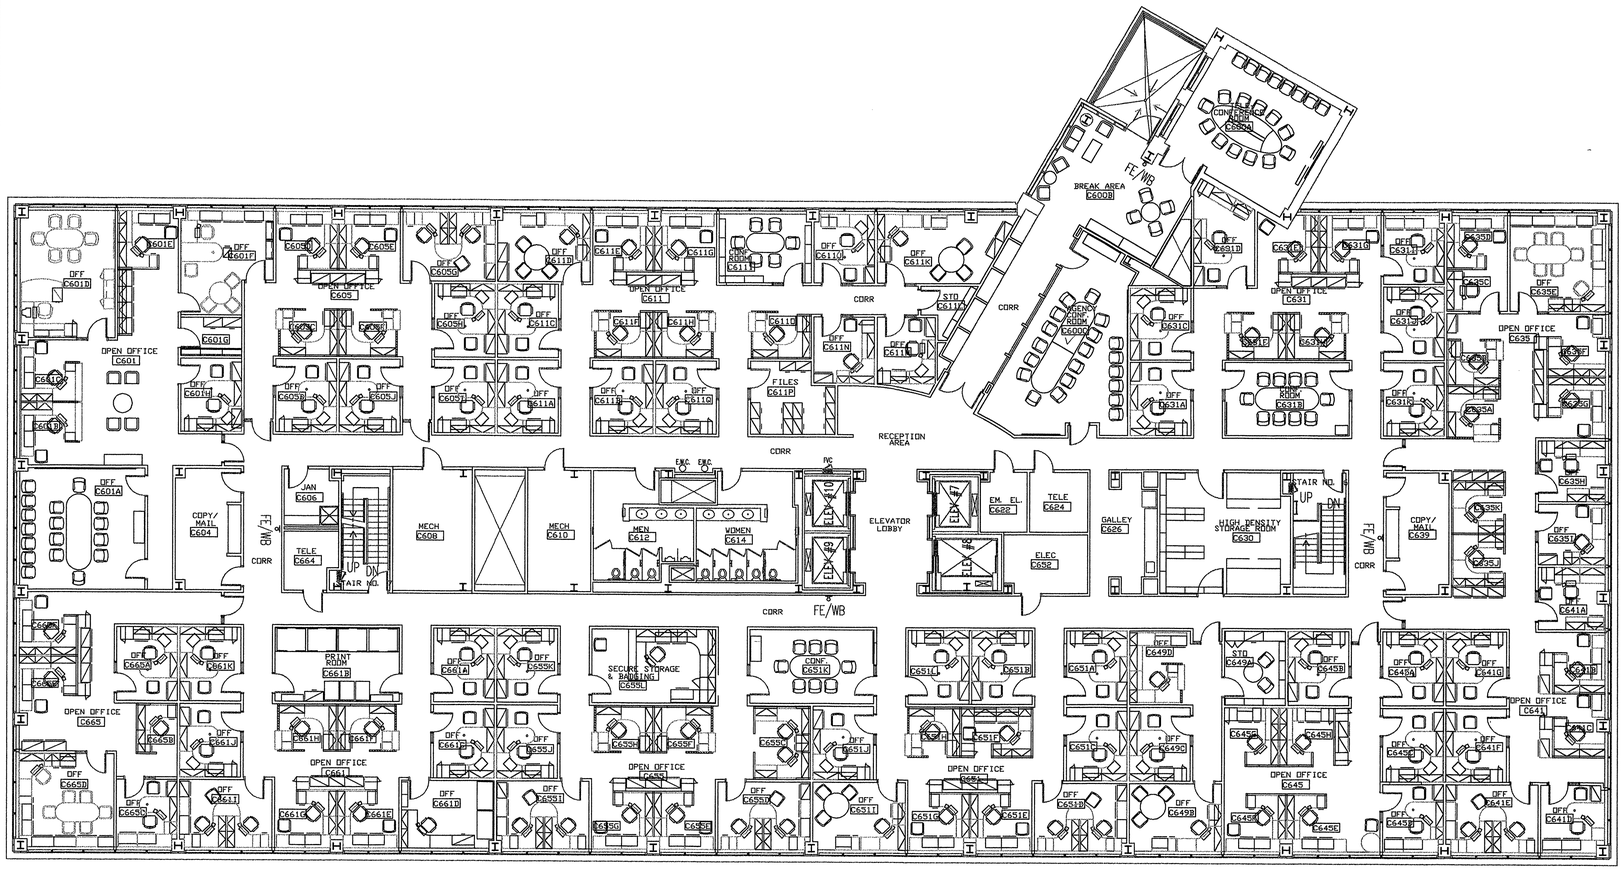

Environmental Protection Agency
Research & Administrative Facility
Research Triangle Park, North Carolina

BLDG. C-6TH FLOOR

NEW ROOM NUMBERS
OFFICES/LABS
DATE: 6/18/01
SCALE: 3/32"=1'-0"