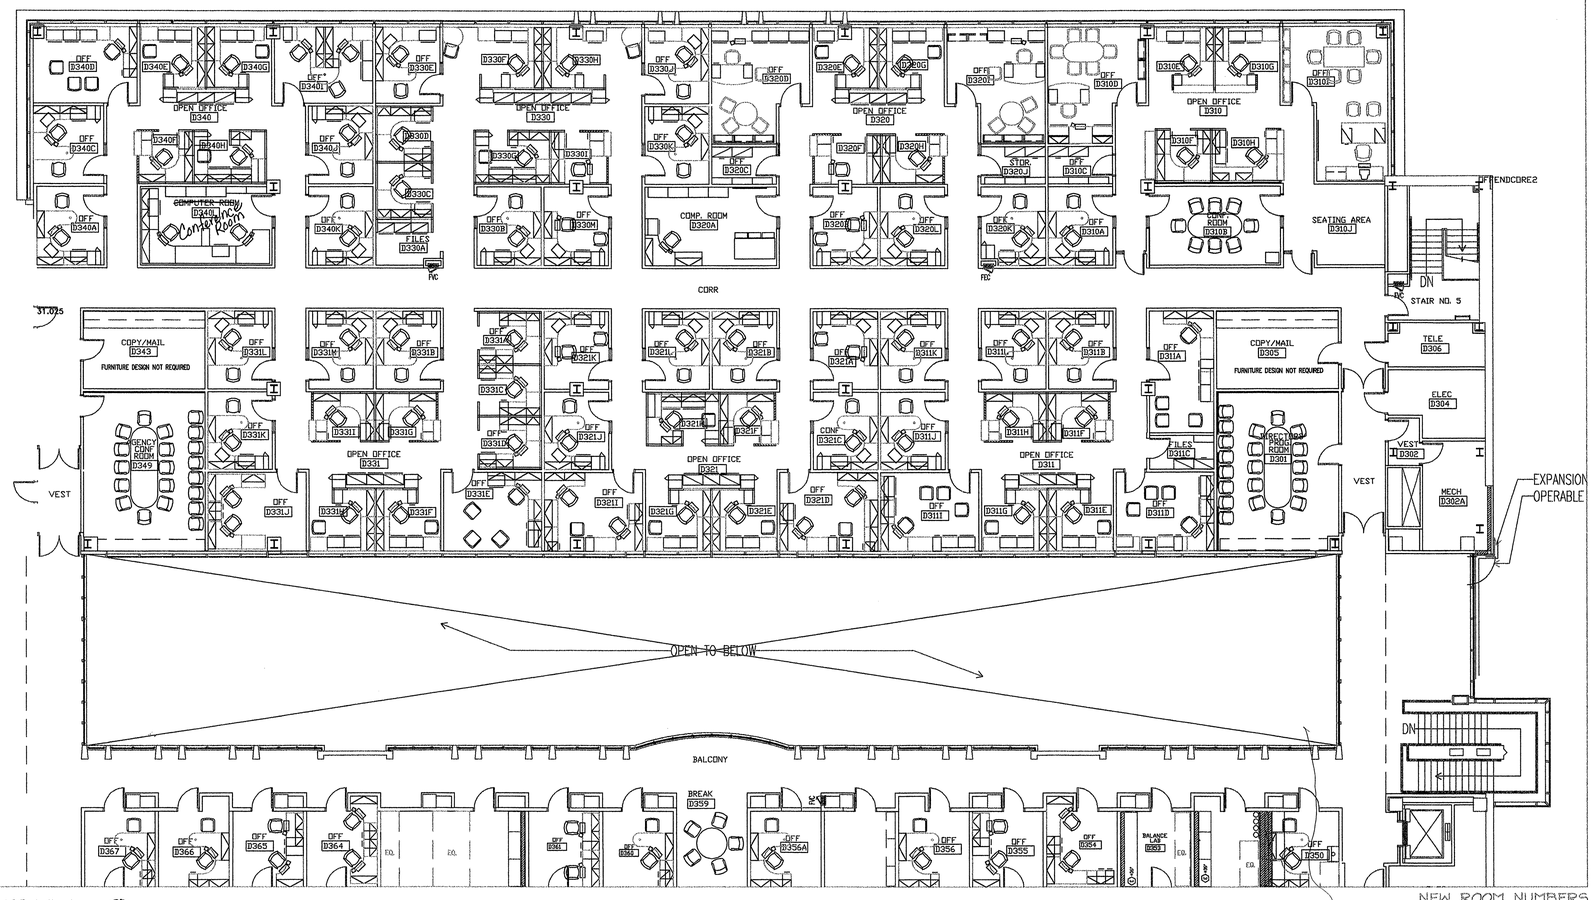

Environmental Protection Agency
Research & Administration Facility
Research Triangle Park, North Carolina

BLDG. D-3RD FLOOR

NEW ROOM NUMBERS
OFFICES/LABS

DATE: 6/13/01
SCALE: 3/32"=1'-0"