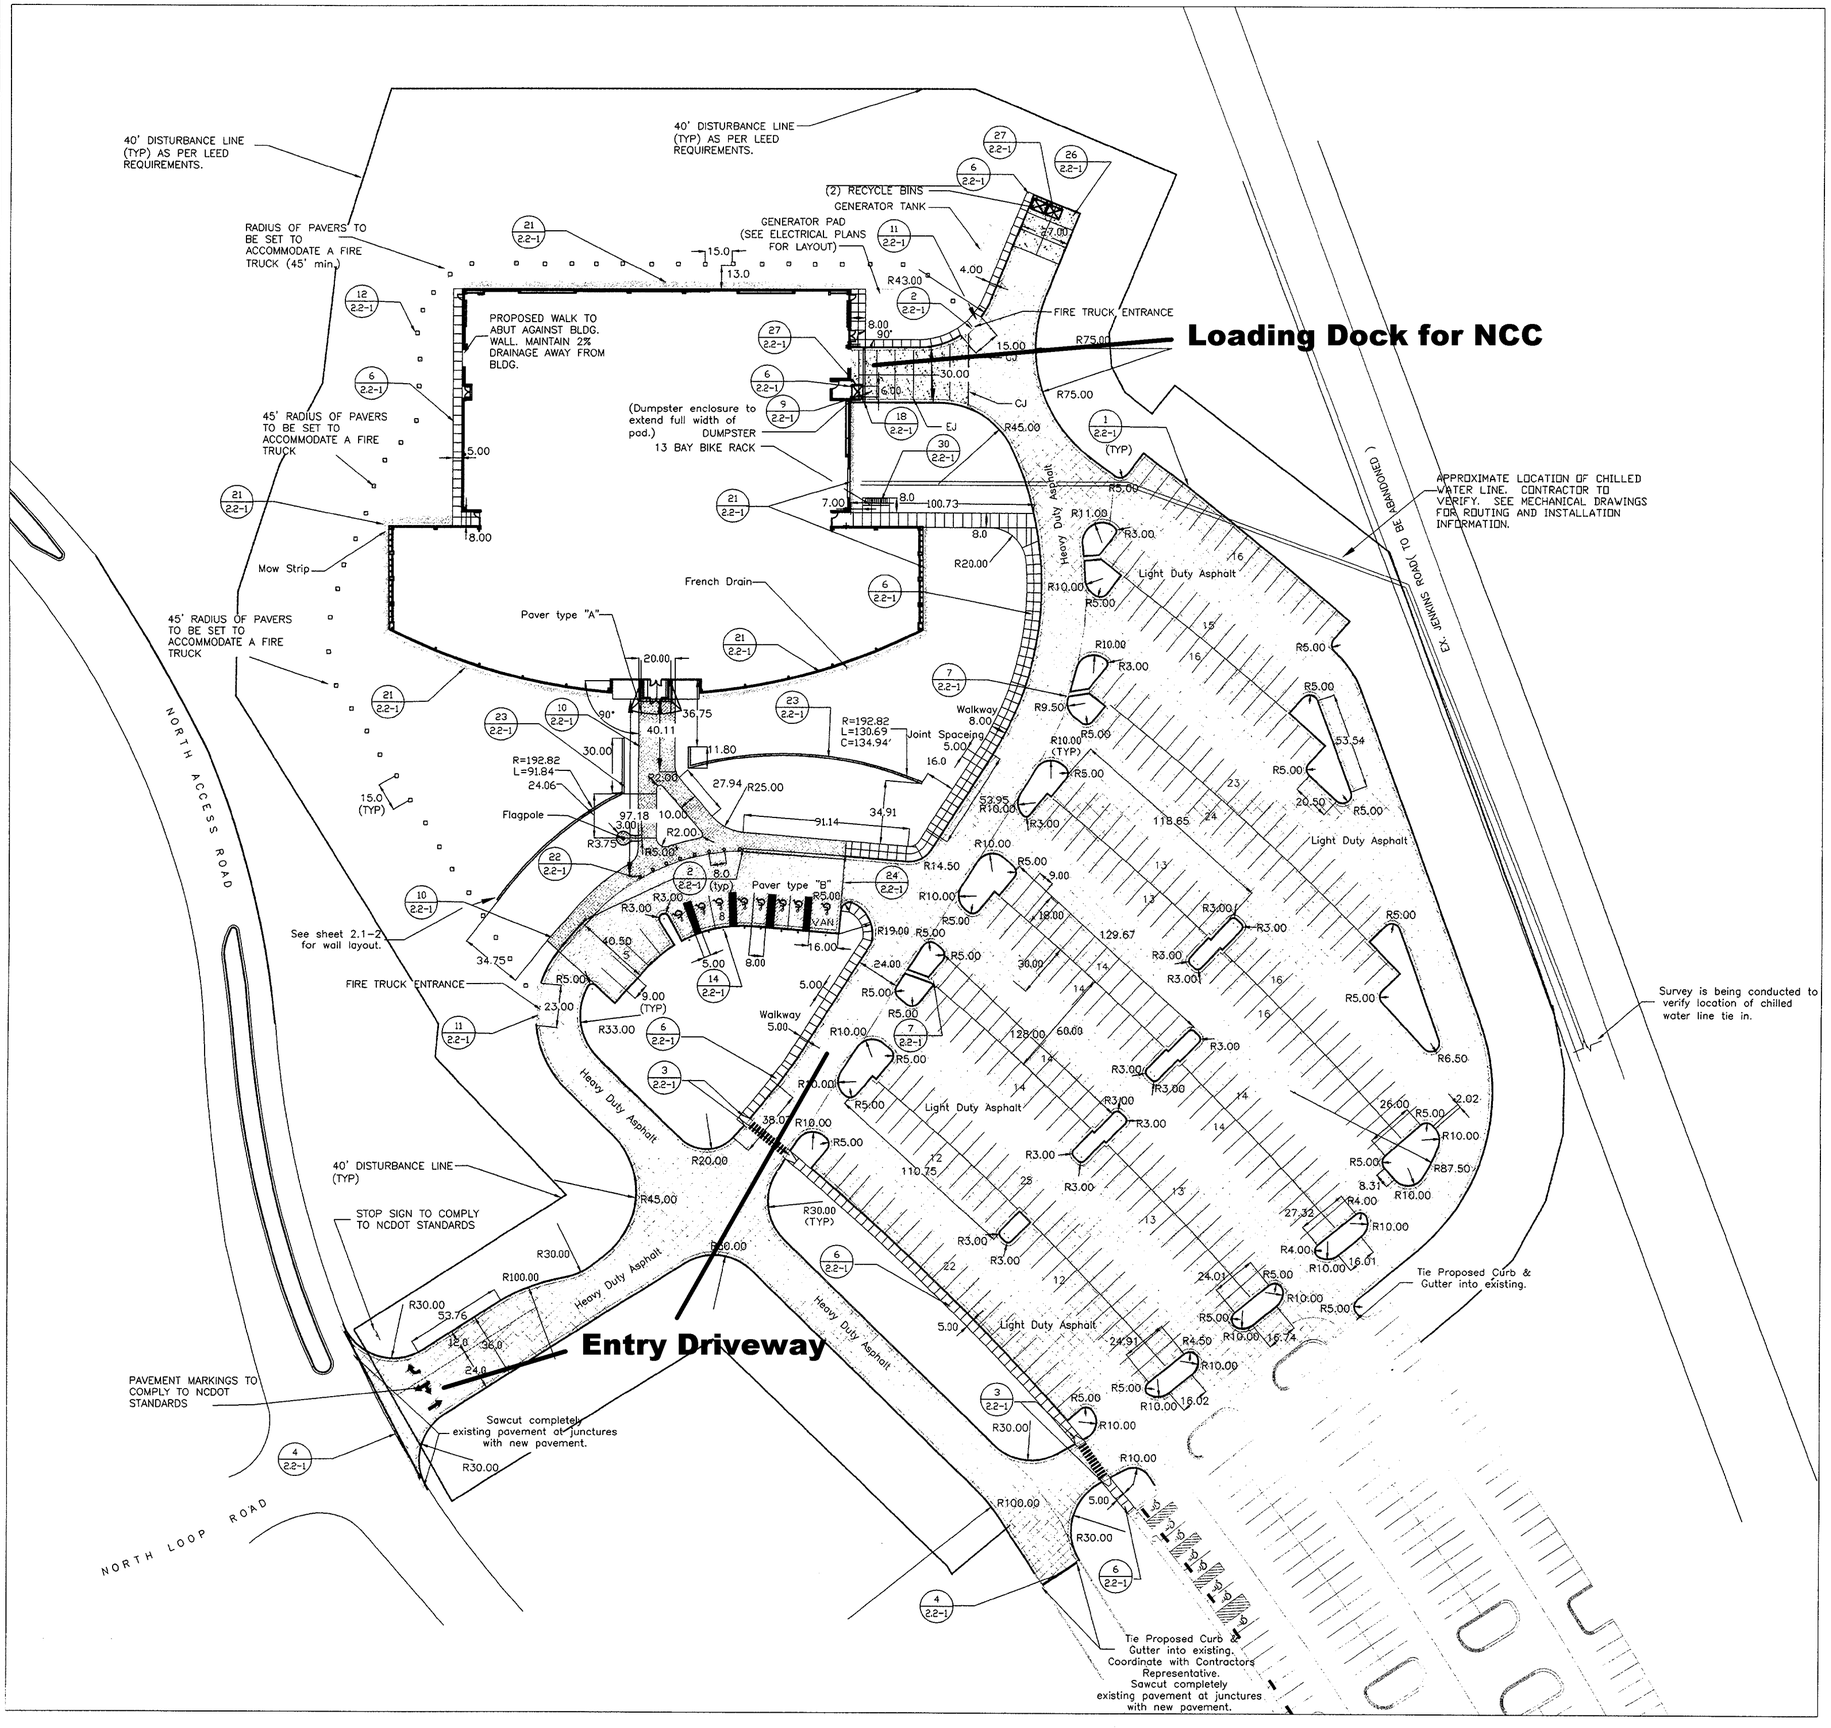

Note:
See sheet 2.1-2 for centerline layout and offset information for parking and roadway.

For Information Purposes Only

Site Layout Plan

30 15 0 30 60 90

Environmental Protection Agency
National Computer Center
Research Triangle Park, North Carolina

No.	Revision	Date

100% SITE PACKAGE

OBrienAtkins
Research Triangle Park
North Carolina

SCALE: 1"=30'
Issue Date 7.18.00
Type Site
Title Site Layout Plan

NCC 2.1-3
Bldg. - Cat. - Subcat. - Sheet