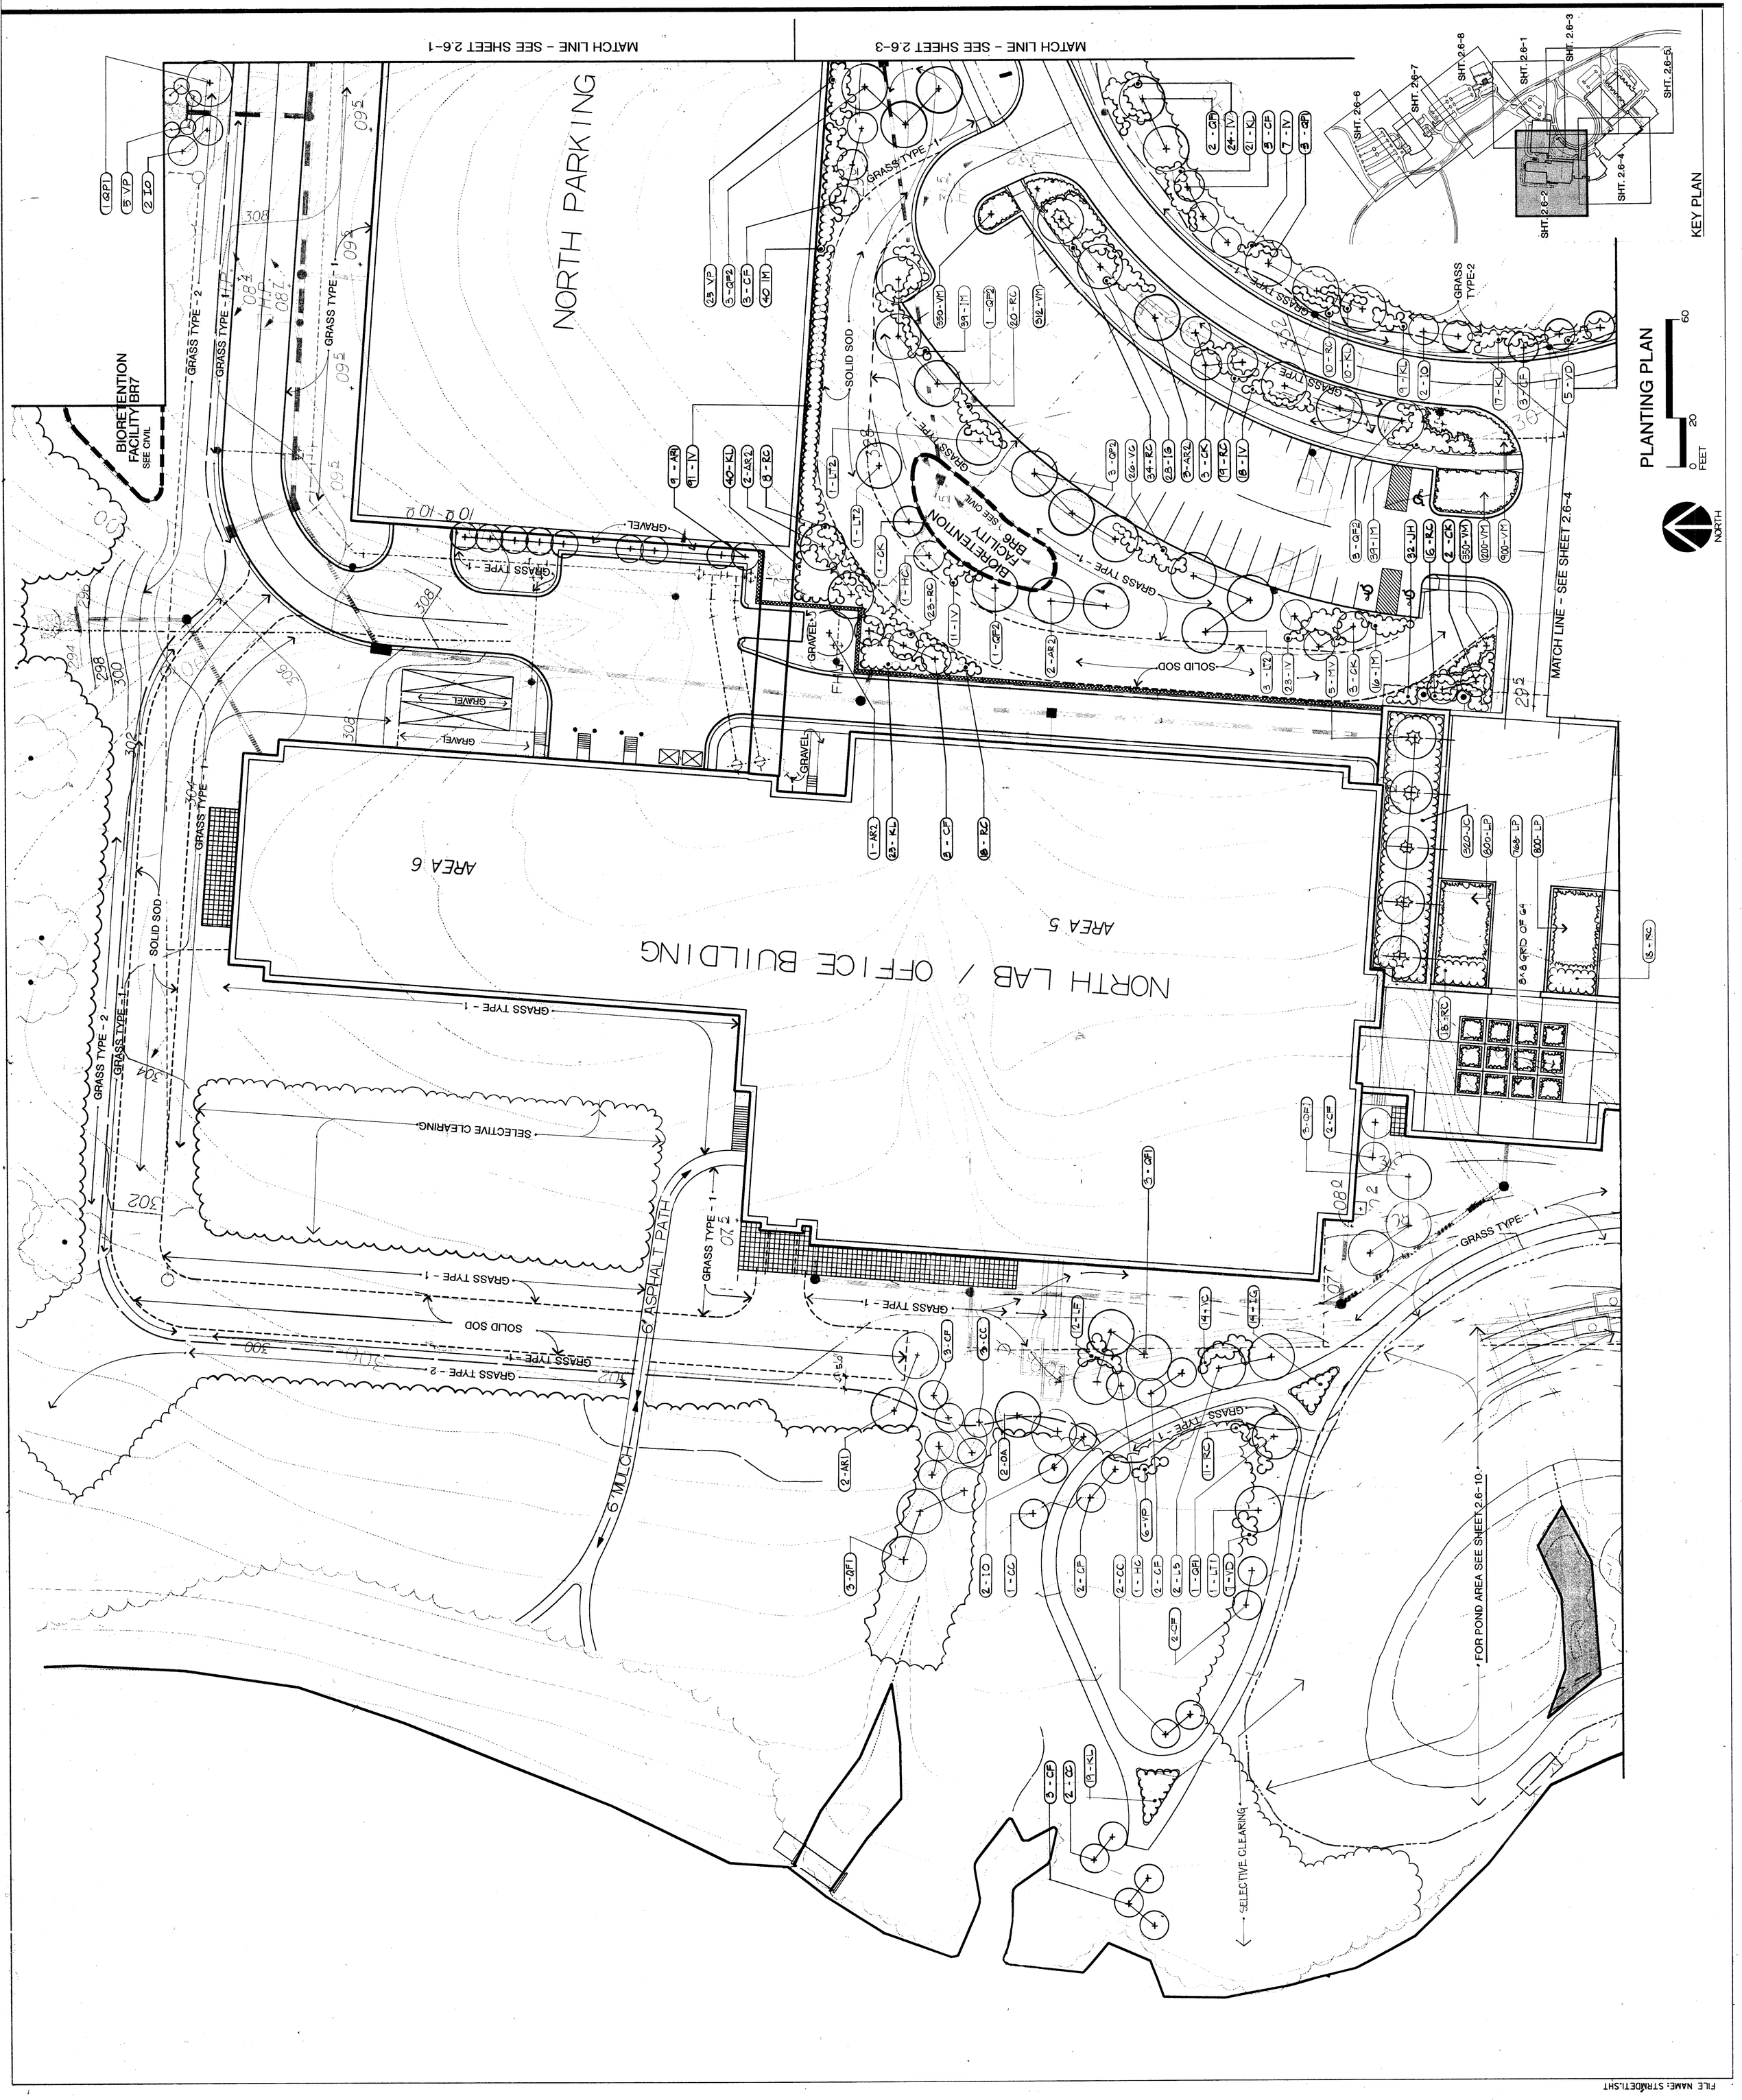
Environmental Protection Agency
Research & Administration Facility
Research Triangle Park, North Carolina
UNITED STATES ENVIRONMENTAL PROTECTION AGENCY
CONSTRUCTION DOCUMENTS
Architects
Hellmuth, Obata & Kassabaum, P.C.
Washington D.C.
Associated Architects
The Roberts/Stacy Group
Raleigh, N.C.
A/E Project Number 92-171-00-1
A/E Contract Number 68-C2-0115
Issue Date JULY 29, 1996
Type LANDSCAPE
Title PLANTING PLAN
EPA 2.6-2
Bldg. - Cat. - Subcat. - Sheet
PLANTING PLAN
KEY PLAN
NORTH
MATCH LINE - SEE SHEET 2.6-1
MATCH LINE - SEE SHEET 2.6-3
MATCH LINE - SEE SHEET 2.6-4
NORTH PARKING
NORTH LAB / OFFICE BUILDING
AREA 5
AREA 6
BIORETENTION FACILITY BR7
SEE CIVIL
GRASS TYPE - 1
GRASS TYPE - 2
SOLID SOD
GRAVEL
SELECTIVE CLEARING
6" ASPHALT PATH
6" MULCH
FOR POND AREA SEE SHEET 2.6-10
COPYRIGHT © 1996
HELLMUTH, OBATA & KASSABAUM, P.C.