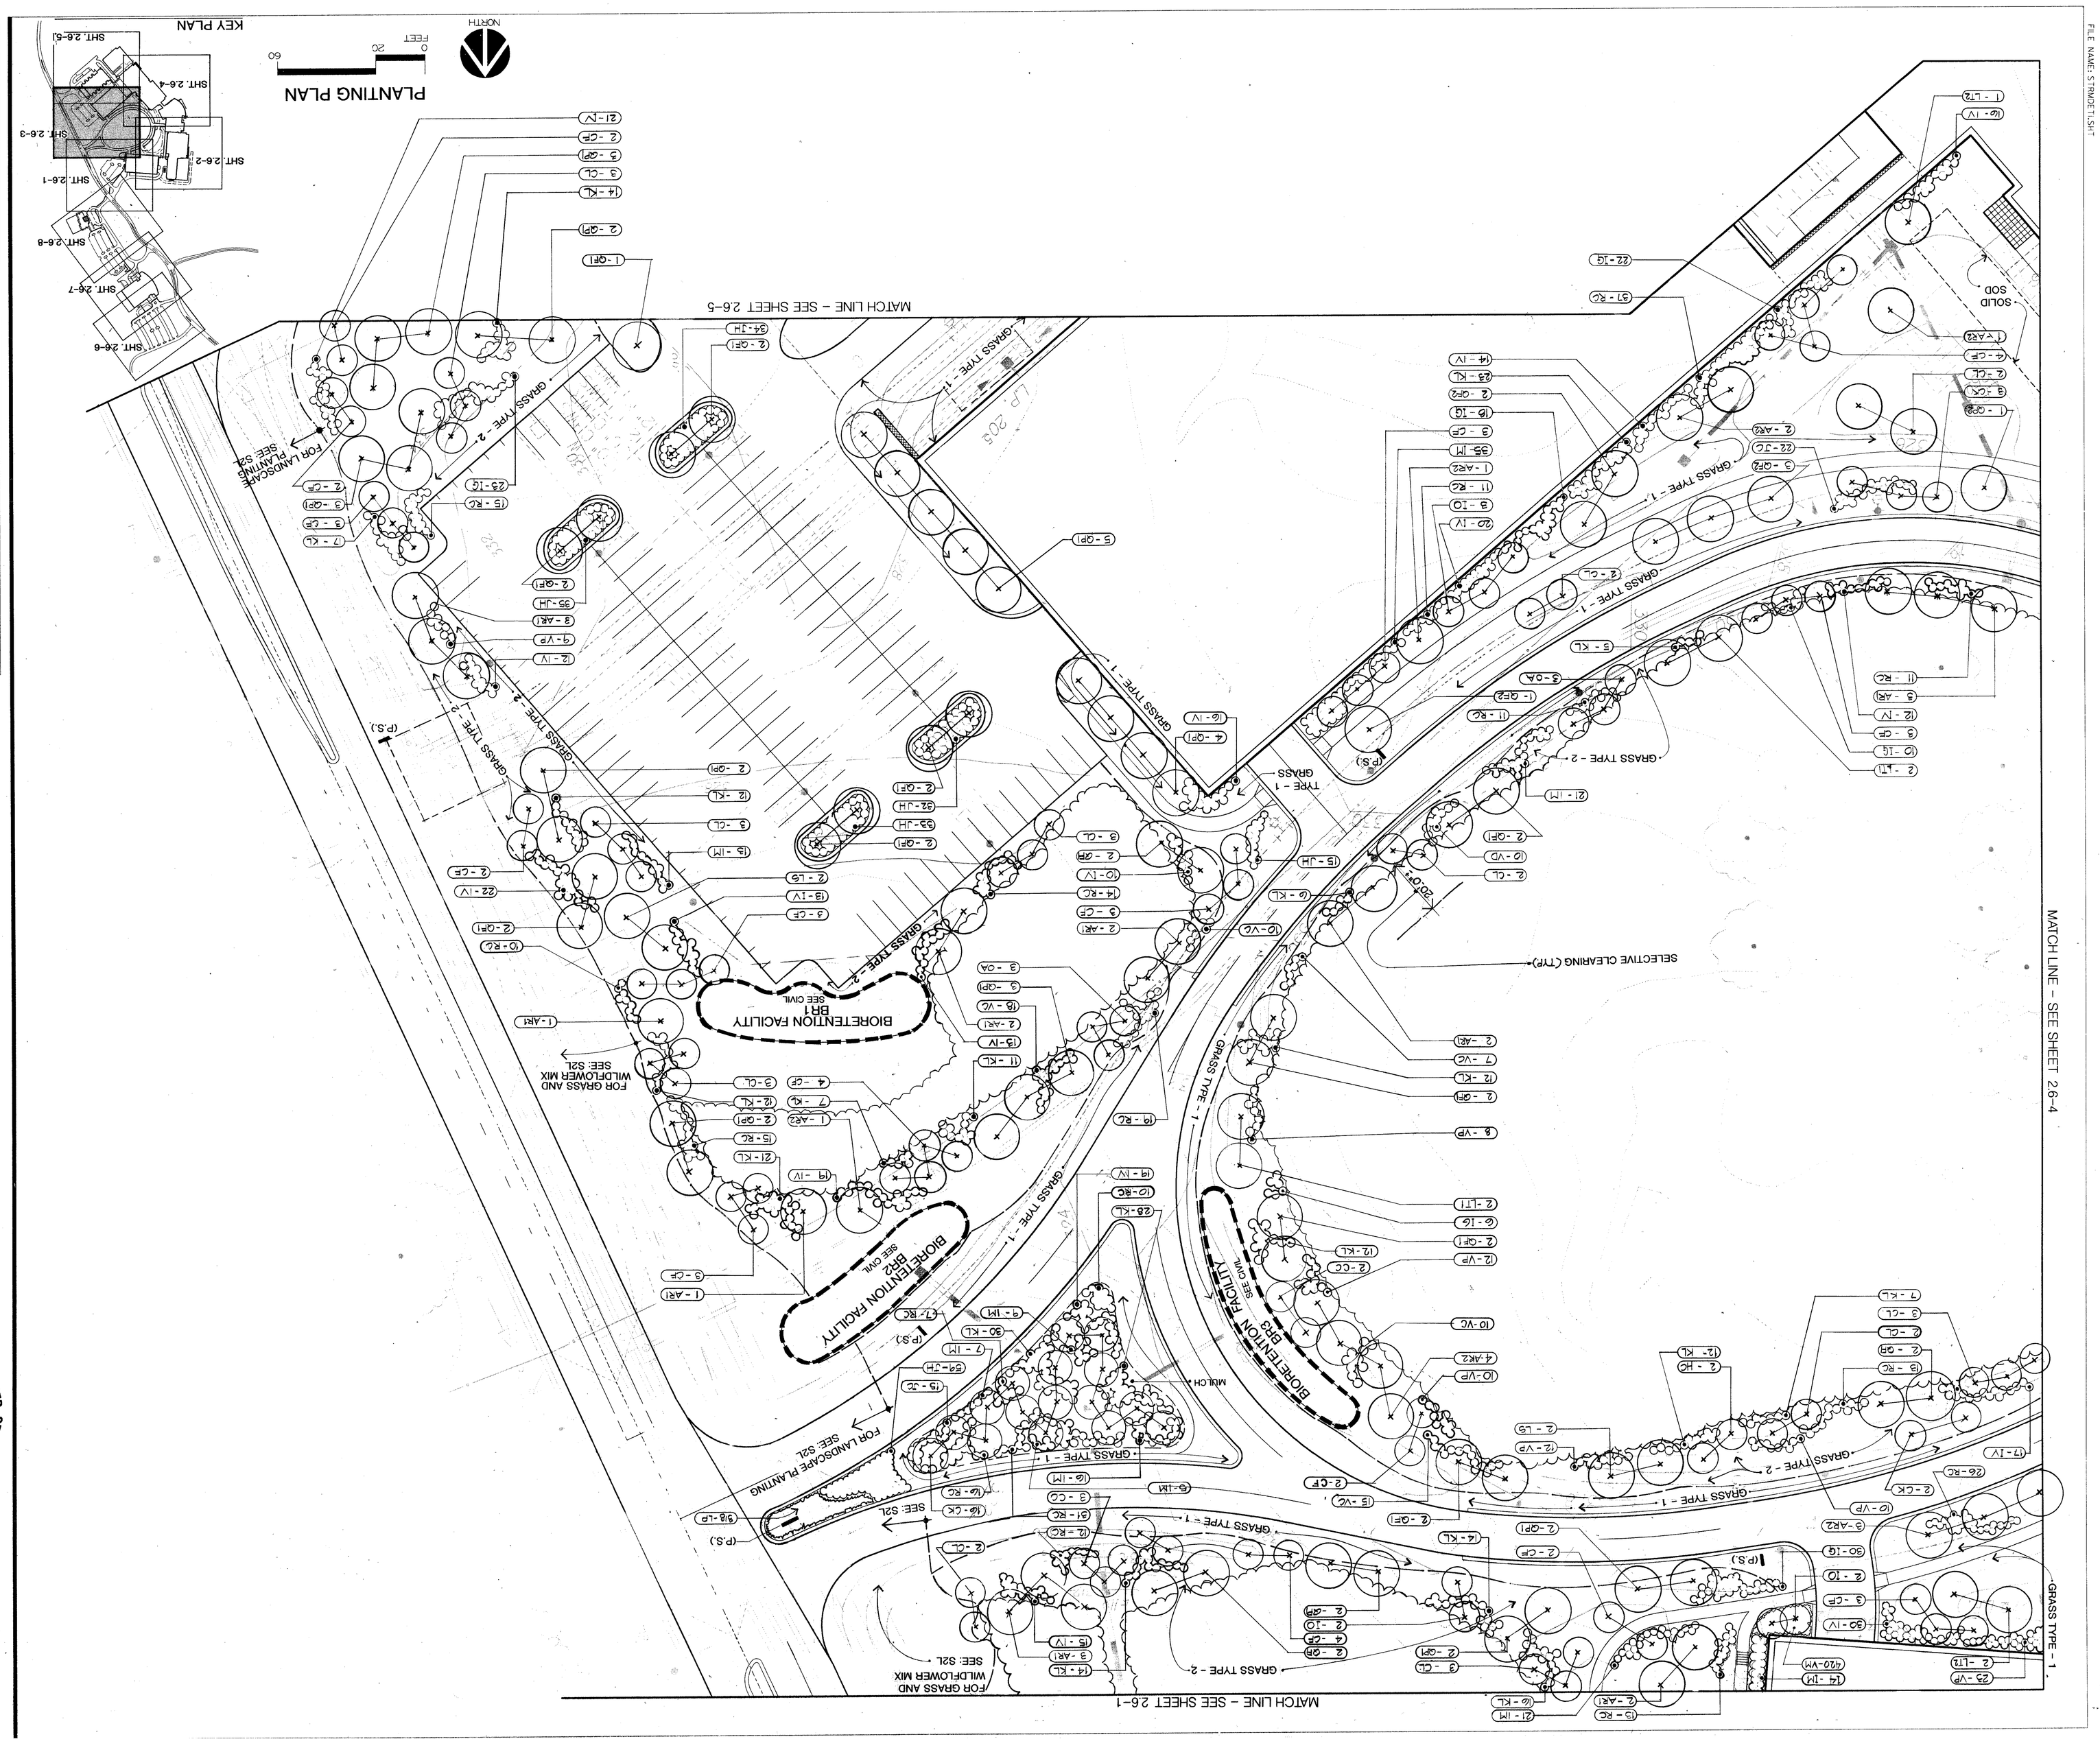

Environmental Protection Agency
Research & Administration Facility
Research Triangle Park, North Carolina

No.	Revision	Date

CONSTRUCTION DOCUMENTS

Architects
Hellmuth, Obata & Kassabaum, P.C.
Washington D.C.

Associated Architects
The Roberts/Stacy Group
Raleigh, N.C.

A/E Project Number	92.17.5.00.1
A/E Contract Number	68-C2-0115
Issue Date	JULY 29, 1996
Type	LANDSCAPE
Title	PLANTING PLAN

EPA 2.6-3

Bldg. - Cat. - Subcat. - Sheet

COPYRIGHT © 1996 HELLMUTH, OBATA & KASSABAUM, P.C.

FILE NAME: STRMDET1.SHT

Sun Mar 05 14:40:39 1995 IDEVI-VELLUM V:\VELLUM\LANDSC3C.PRF