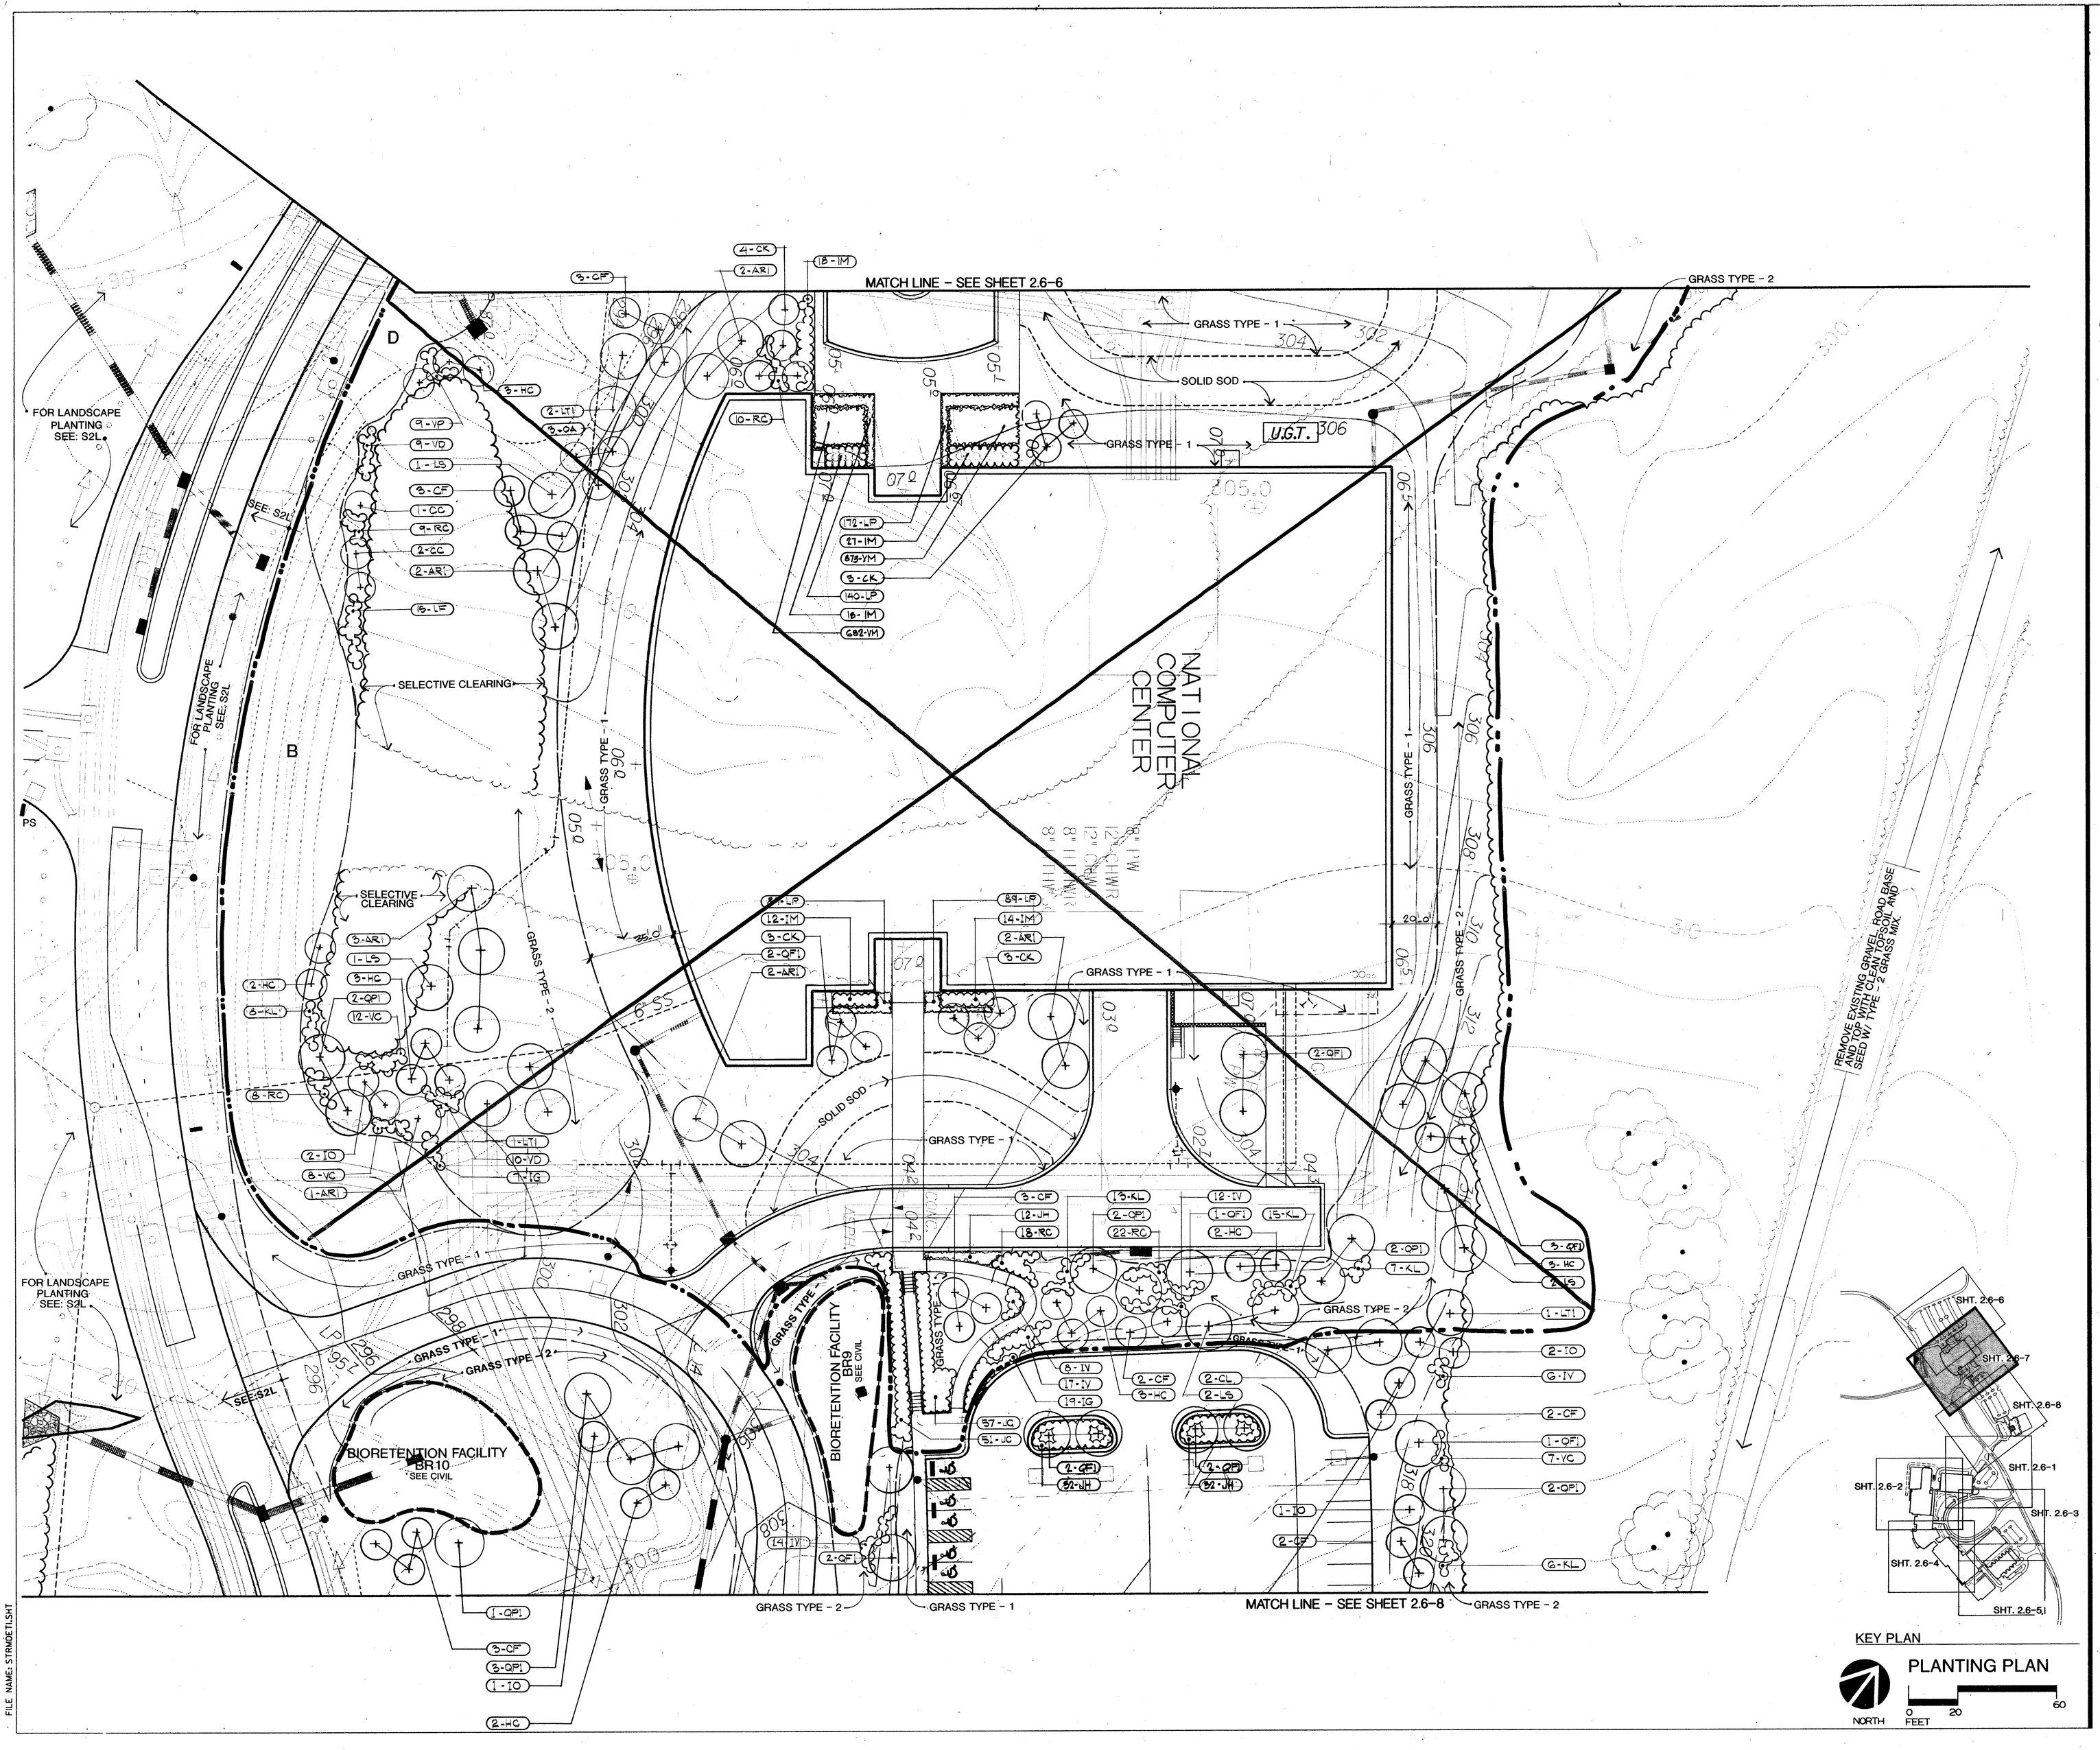

FILE NAME: STRNDET1.SHT

Environmental Protection Agency
Research & Administration Facility
Research Triangle Park, North Carolina

No.	Revision	Date

CONSTRUCTION DOCUMENTS

Architects
Hellmuth, Obata & Kassabaum, P.C.
Washington D.C.

Associated Architects
The Roberts/Stacy Group
Raleigh, N.C.

A/E Project Number 92-175-00-1
A/E Contract Number 68-C2-0115

Issue Date JULY 29, 1996
Type LANDSCAPE
Title PLANTING PLAN

EPA 2.6-7
Bldg. - Cat. - Subcat. - Sheet

COPYRIGHT © 1995
HELLMUTH, OBATA & KASSABAUM, P.C.

Sun Mar 05 14:13:05 1995 LDEVI-VELLUM V:\VELCOM\LANDSC48.PRF