Sun Mar 05 14:20:37 1995 LDEV1-YELLOW Y:\YELLOWL\ANDSC40.PRT

Environmental Protection Agency
Research & Administration Facility
Research Triangle Park, North Carolina

UNITED STATES ENVIRONMENTAL PROTECTION AGENCY

WALTER URBANEK ARCHITECT WASHINGTON, D.C. 6713

HELLMUTH, OBATA & KASSABAUM, P.C. ARCHITECTURAL CONSULTANTS NORTH CAROLINA CERT. NO. 618 ST. LOUIS, MO

HELLMUTH, OBATA & KASSABAUM, P.C.

COPYRIGHT © 1996

No.	Revision	Date

CONSTRUCTION DOCUMENTS

Architects
Hellmuth, Obata & Kassabaum, P.C.
Washington D.C.

Associated Architects
The Roberts/Stacy Group
Raleigh, N.C.

A/E Project Number 92-173-00-1
A/E Contract Number GS-C2-0115

Issue Date JULY 29, 1996
Type LANDSCAPE
Title PLANTING PLAN

EPA 2.6-8
Bldg. - Cat. - Subcat. - Sheet

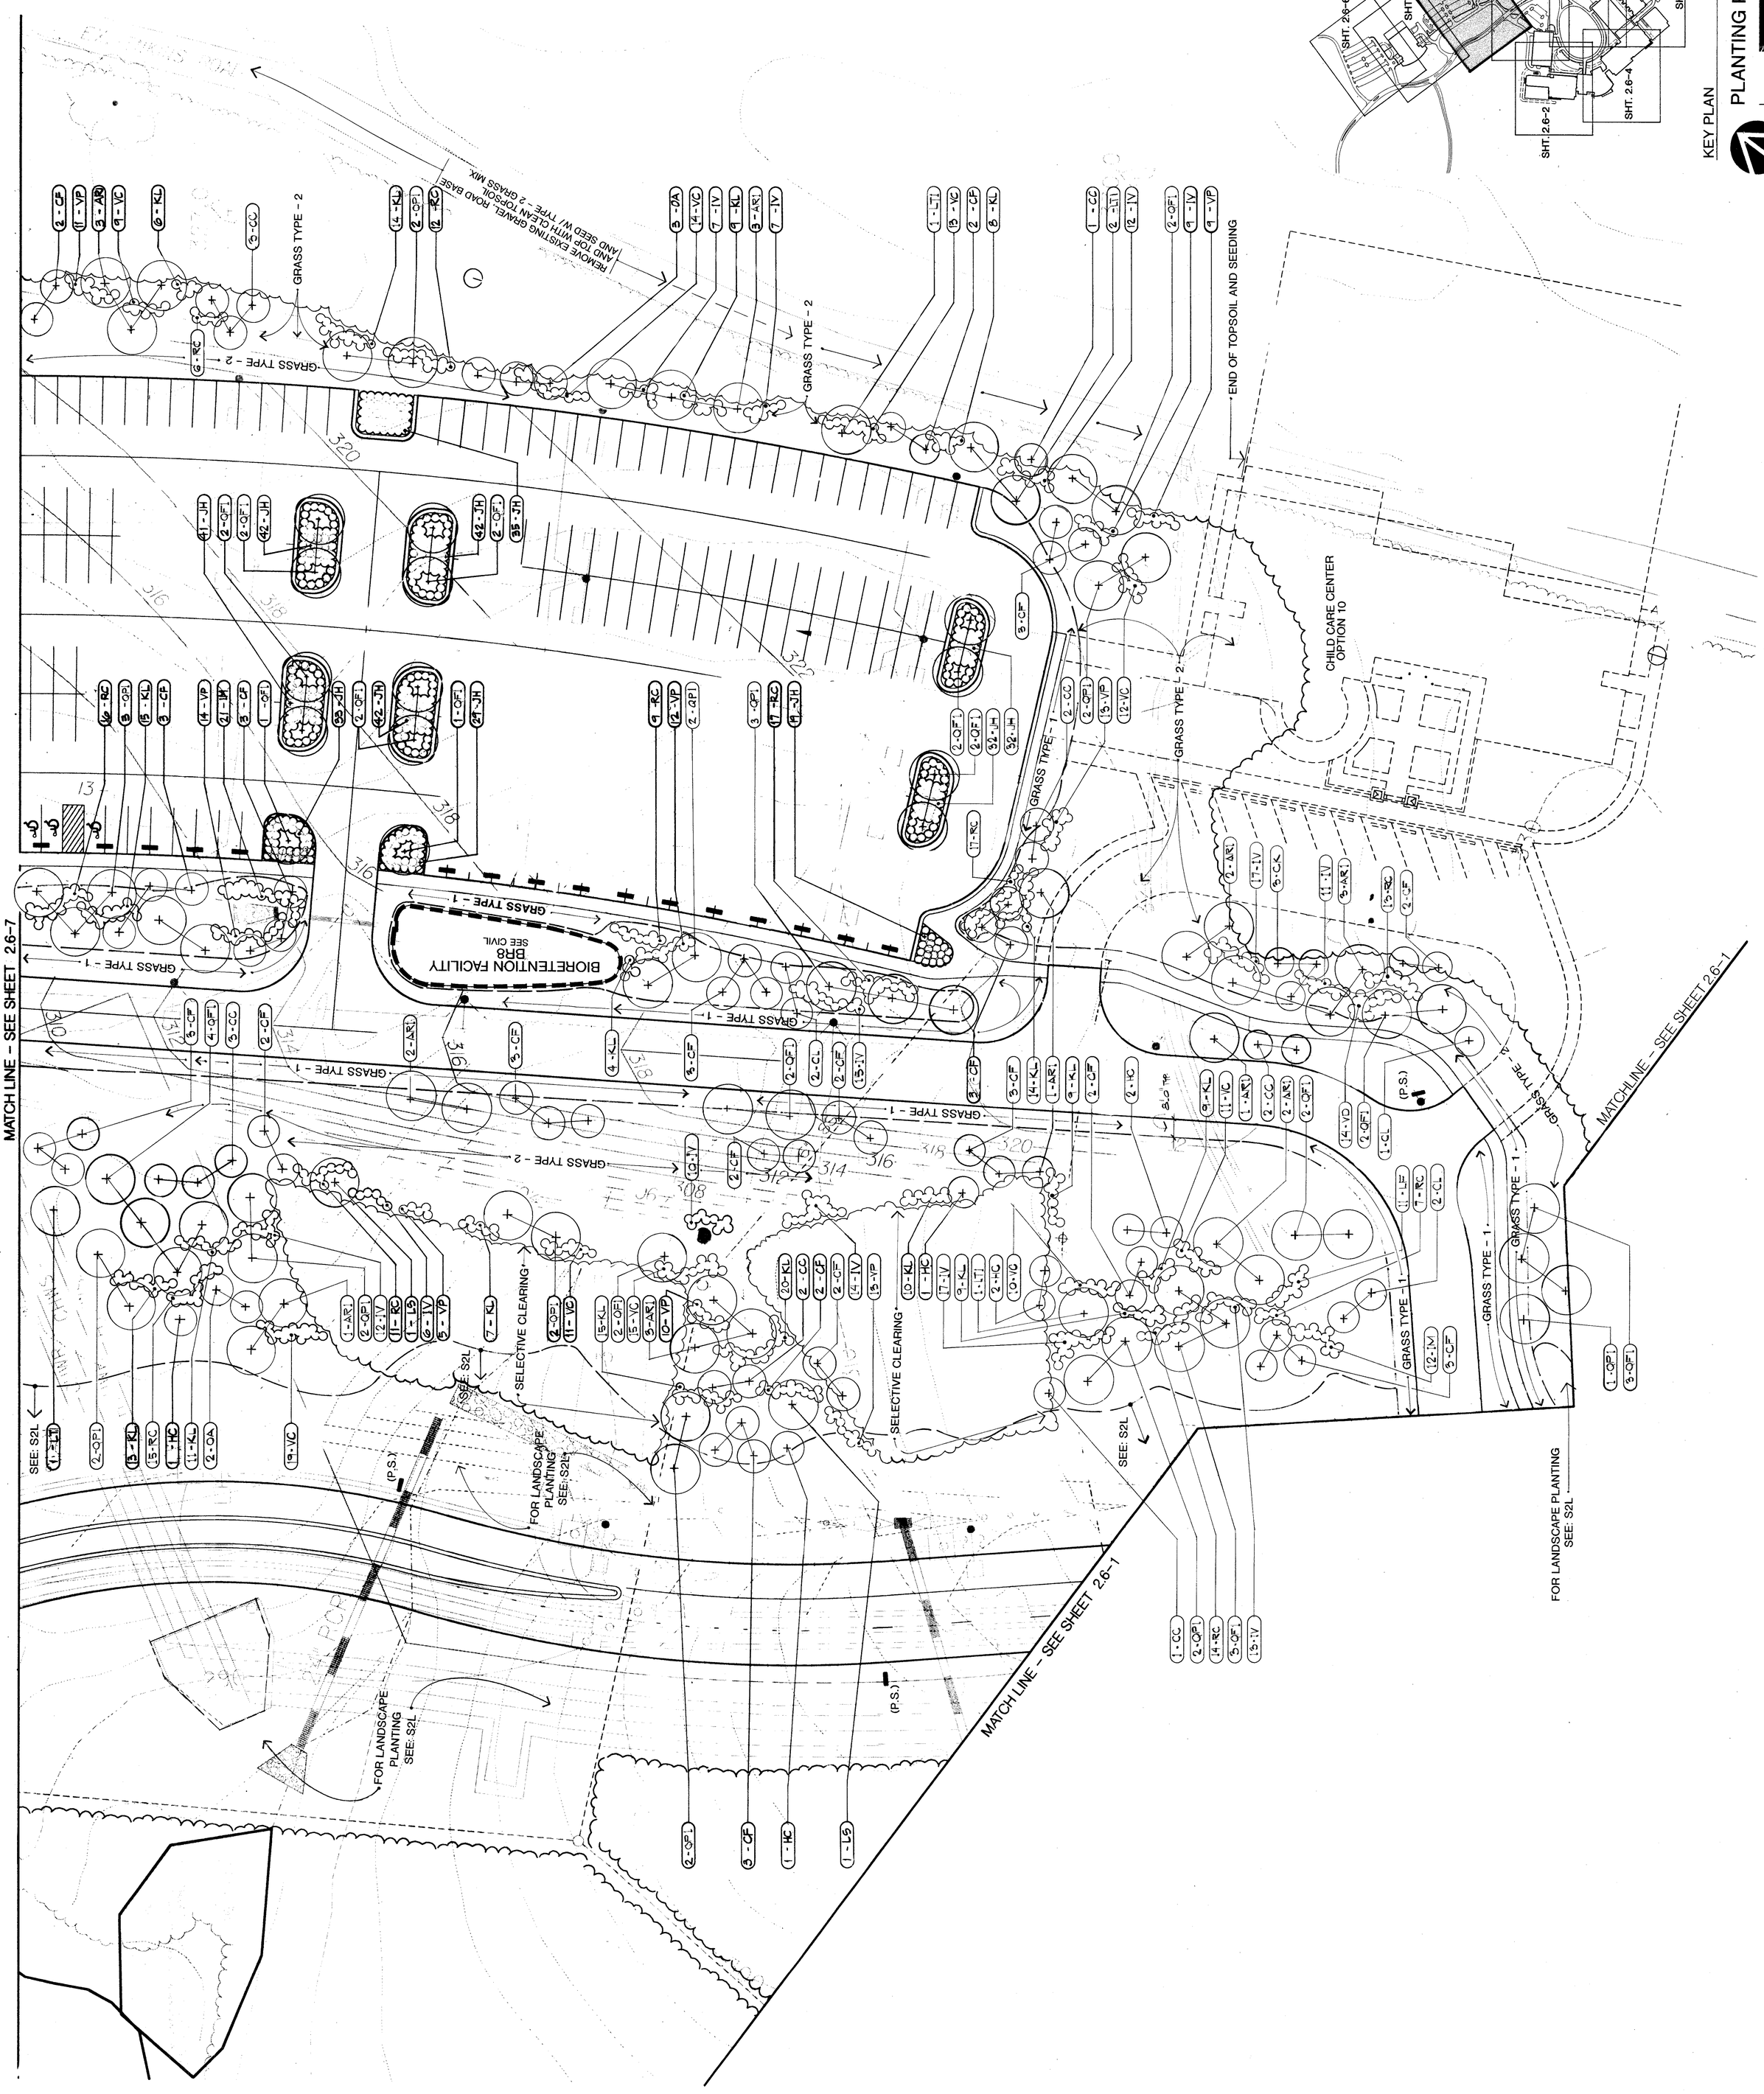

FILE NAME: STRMDETL.SHT