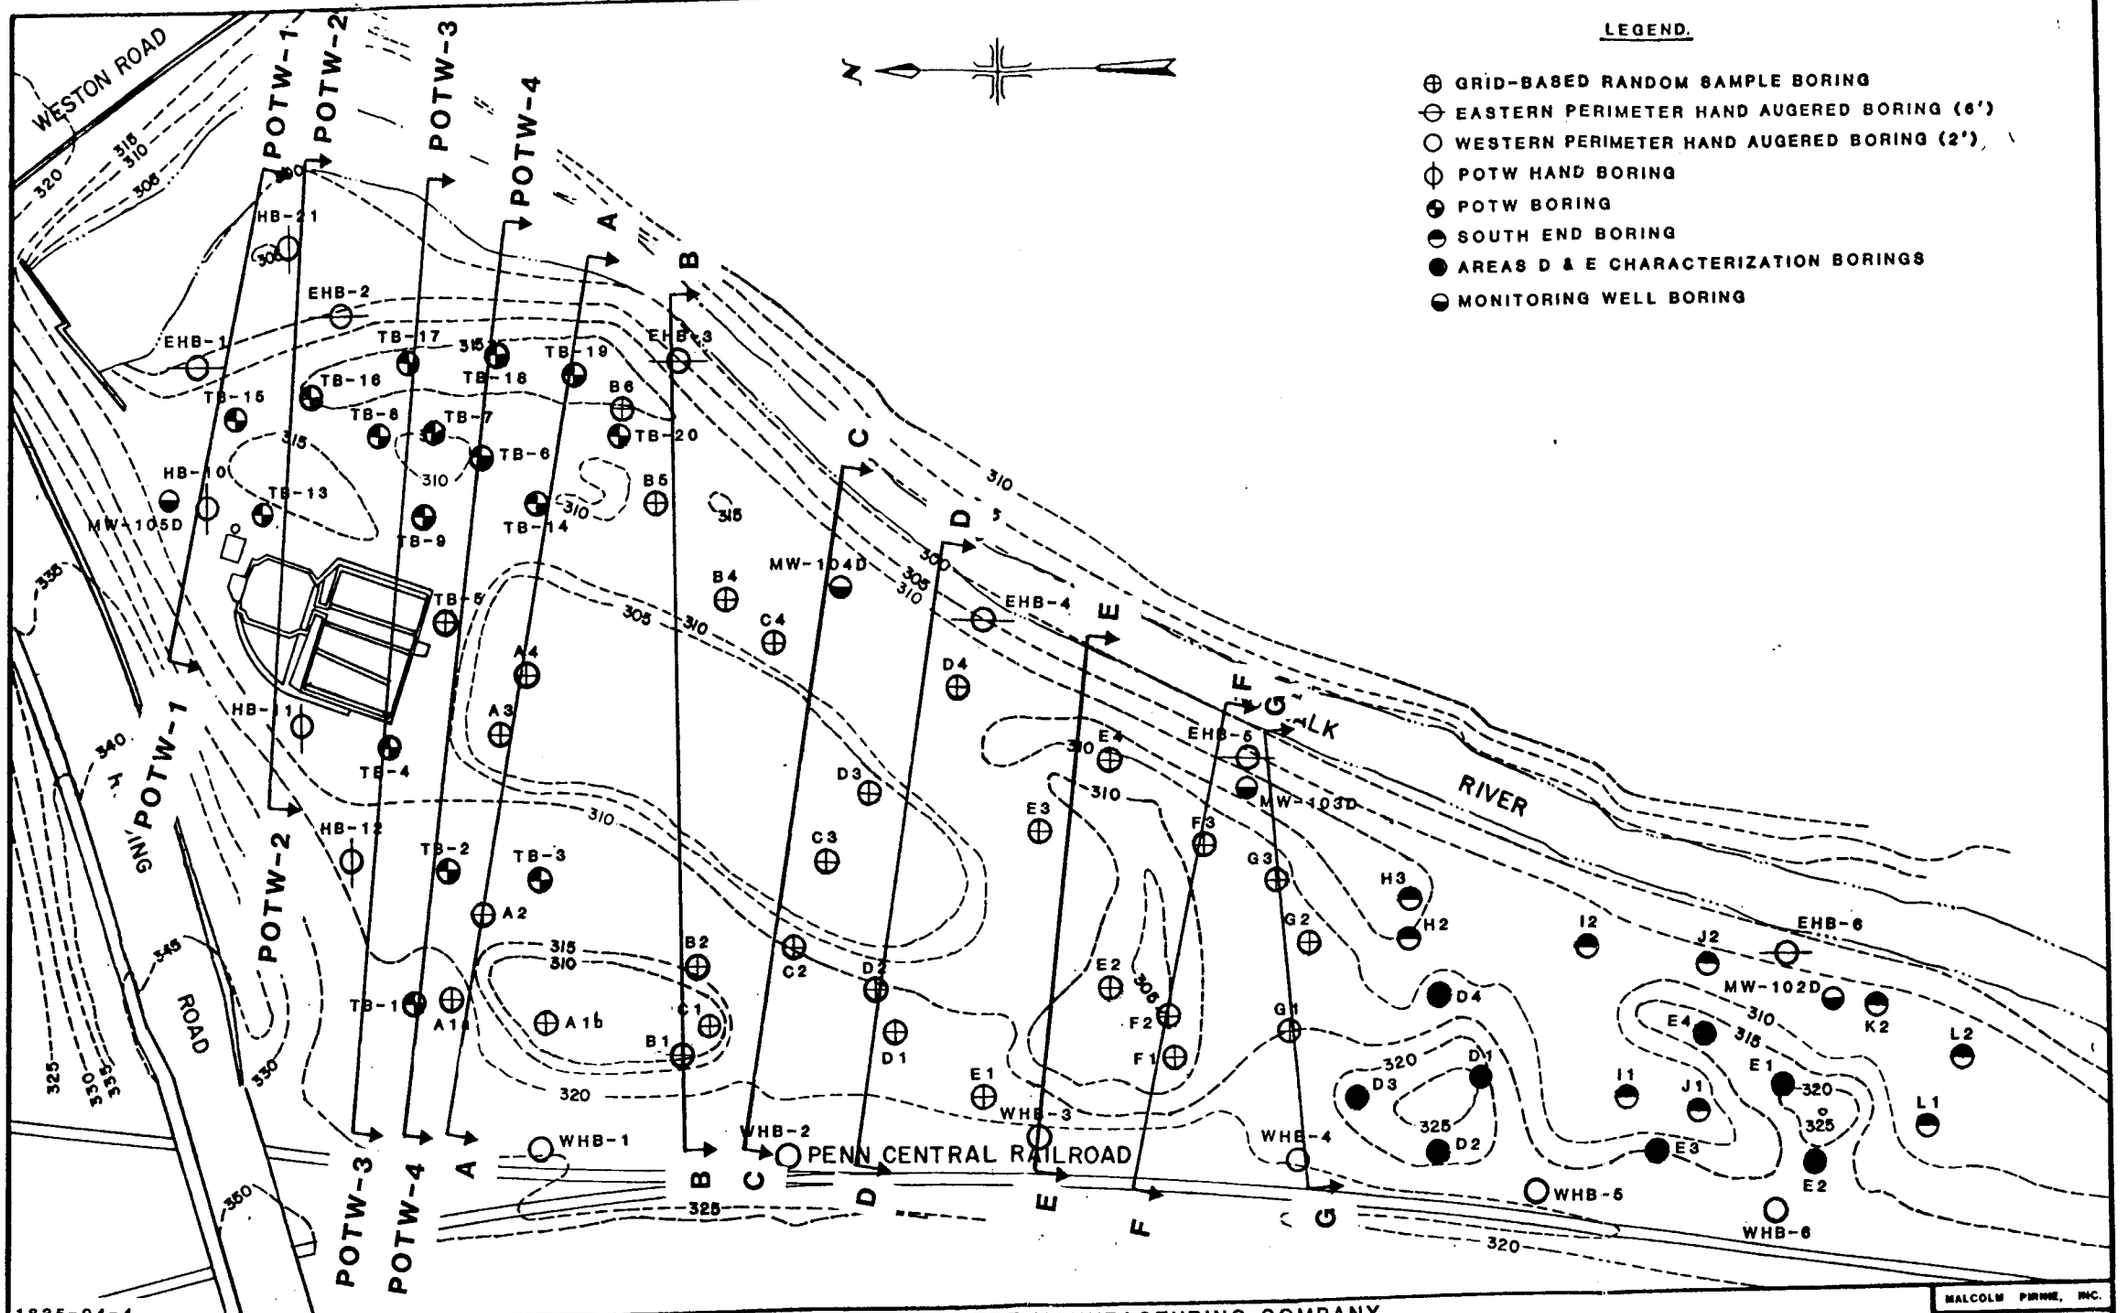

1835-04-4

MALCOLM PIRNIE

GILBERT & BENNETT MANUFACTURING COMPANY

SITE CHARACTERIZATION BORING LOCATION PLAN

SCALE 1" = 60'

MALCOLM PIRNIE, INC.

FIGURE 2-1