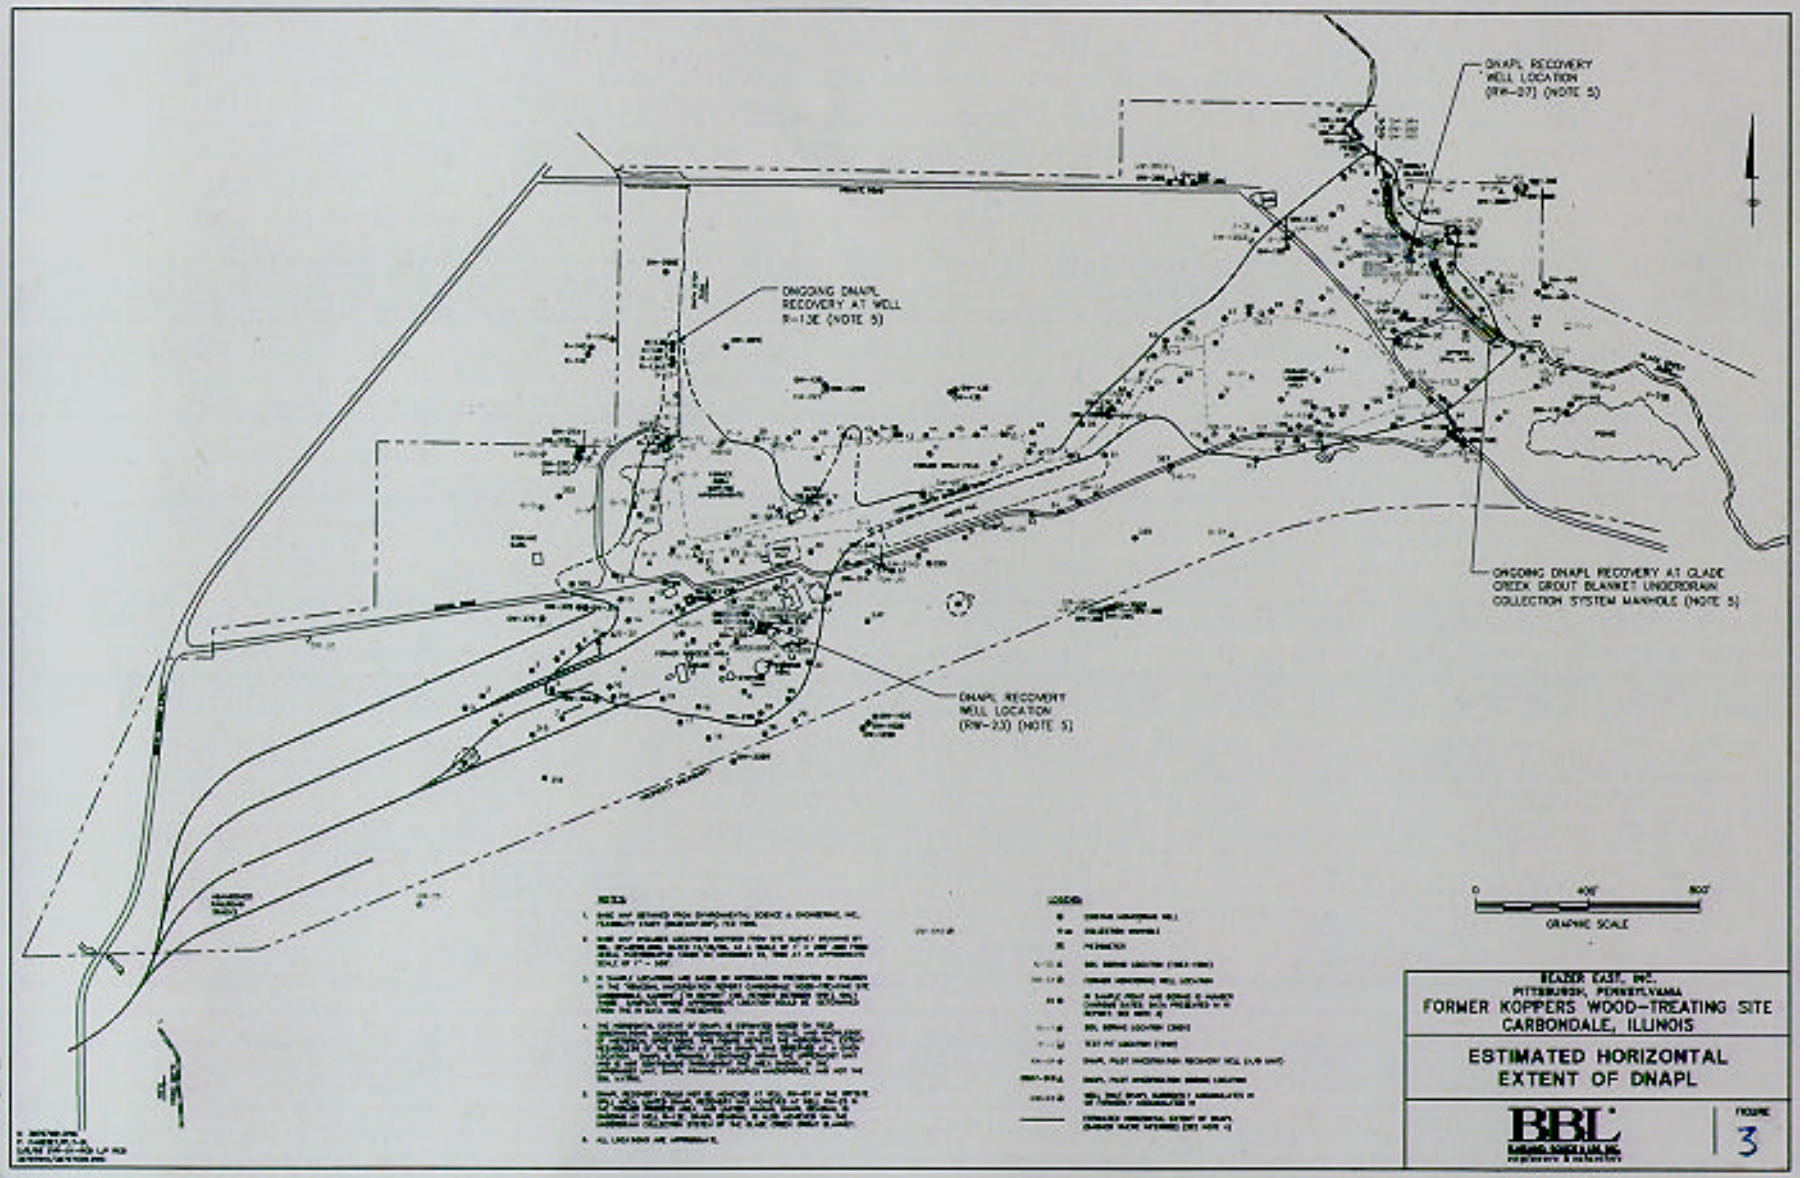
DNAPL RECOVERY WELL LOCATION (RW-07) (NOTE 5)
ONGOING DNAPL RECOVERY AT WELL R-13E (NOTE 5)
ONGOING DNAPL RECOVERY AT GLADE CREEK GROUT BLANKET UNDERDRAIN COLLECTION SYSTEM MANHOLE (NOTE 5)
DNAPL RECOVERY WELL LOCATION (RW-23) (NOTE 5)
GRAPHIC SCALE
BEAZER EAST, INC.
PITTSBURGH, PENNSYLVANIA
FORMER KOPPERS WOOD-TREATING SITE
CARBONDALE, ILLINOIS
ESTIMATED HORIZONTAL EXTENT OF DNAPL
BBL
FIGURE
3