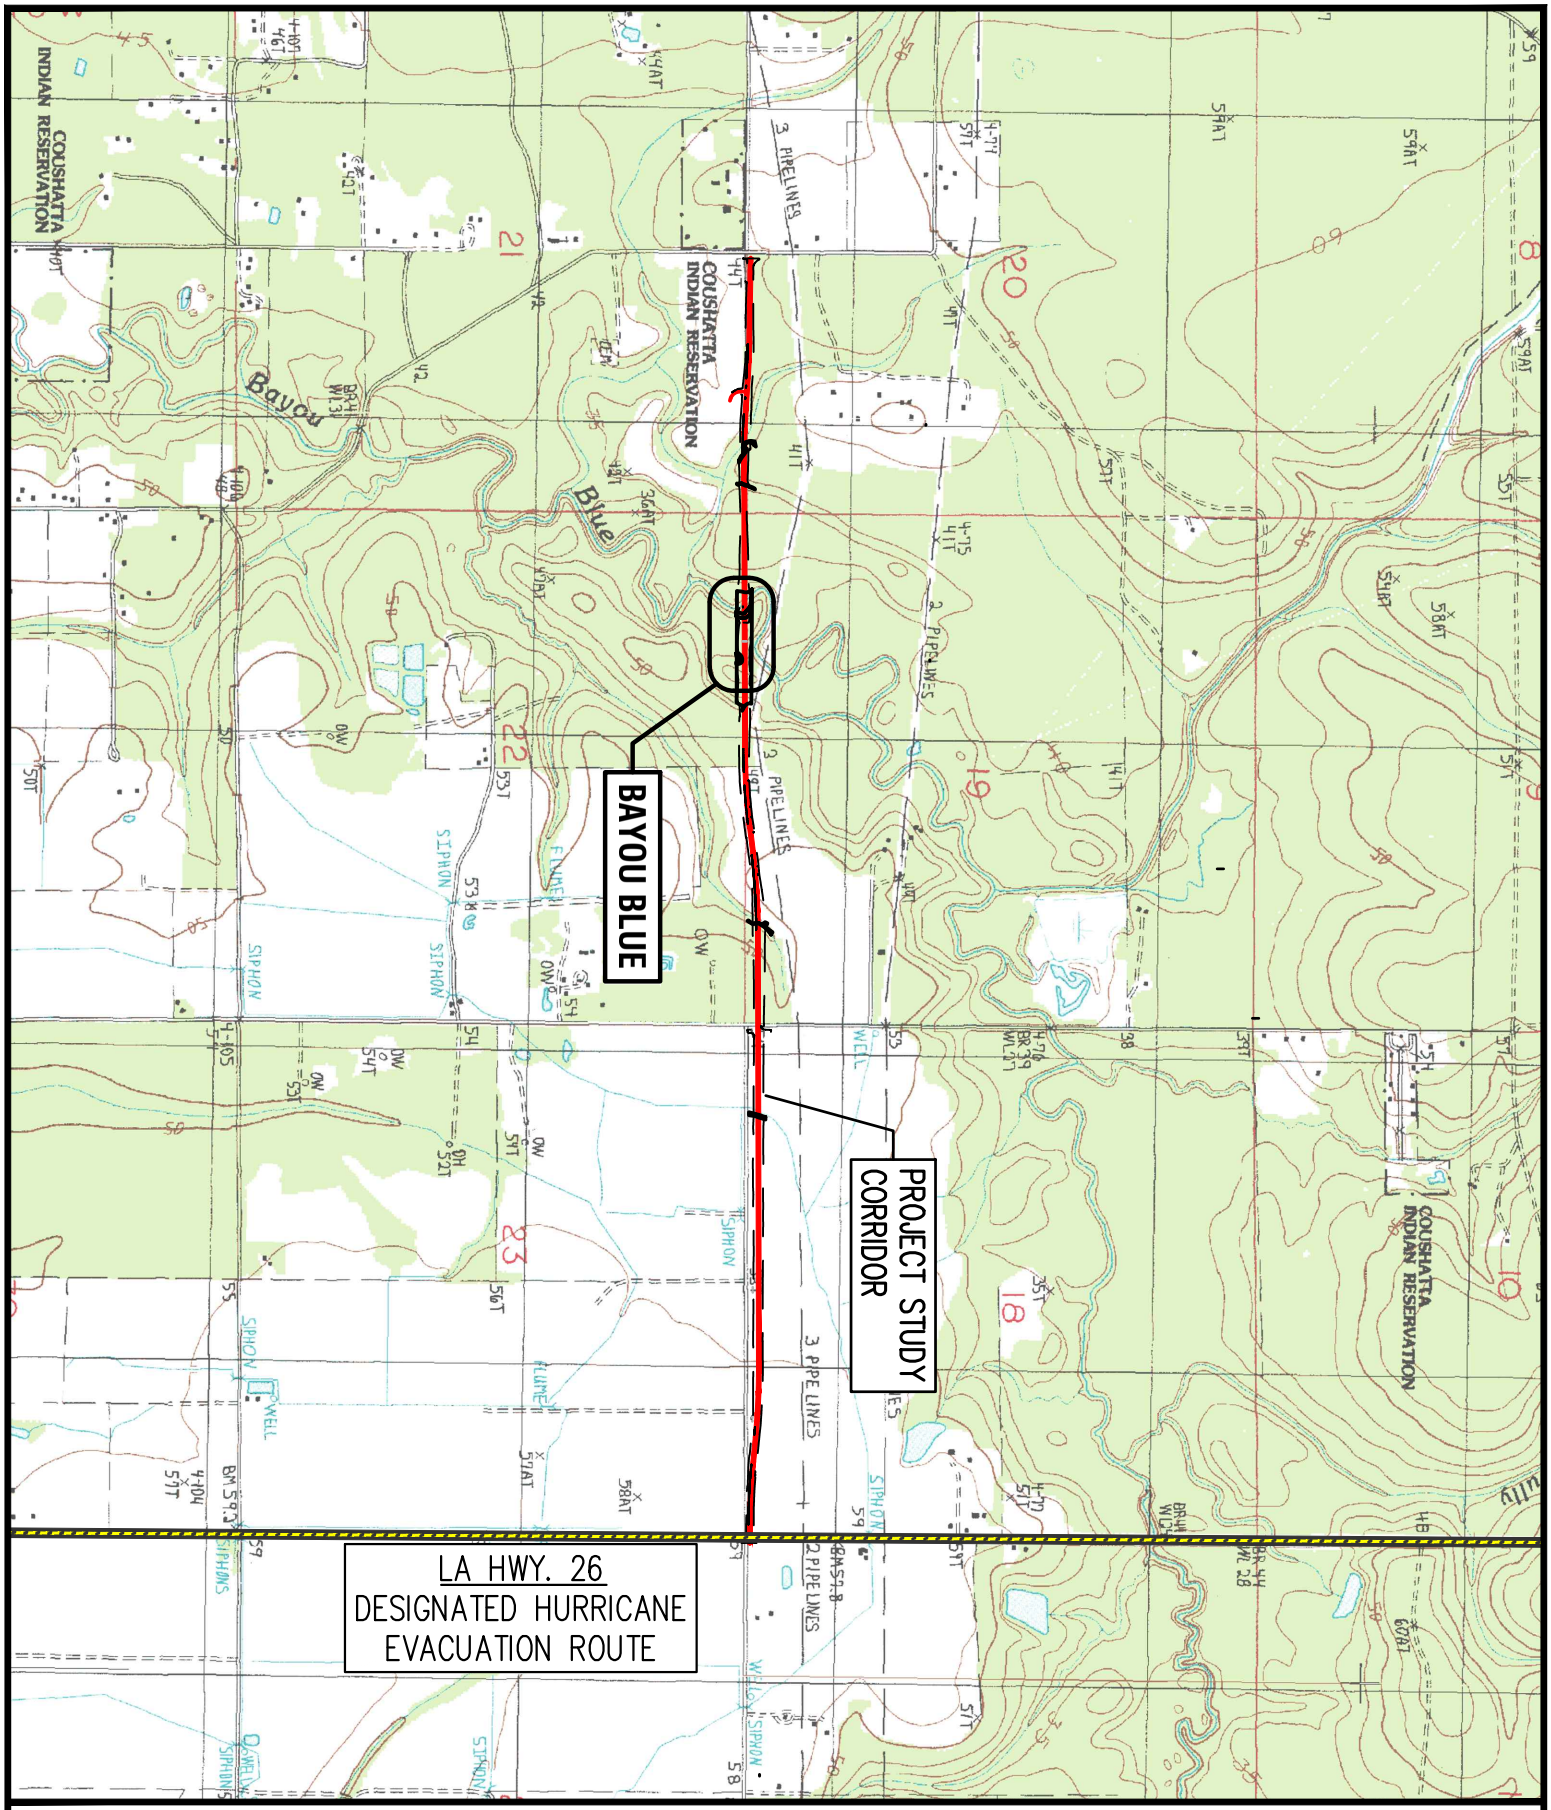

Meyer, Meyer, LaCroix & Hixson, Inc.
Engineers & Land Surveyors
100 Engineer Place, Alexandria, LA 71303
Phone: (318) 448-0888 - Fax: (318) 448-0885

ALEXANDRIA – RUSTON

COUSHATTA TRIBE OF LOUISIANA

EXTENSION OF CC BEL ROAD

WETLAND EXHIBIT

FIGURE NO.

SHT. 1

S:\7501 – 8000\7724 – Coushatta Tribe Evacuation Route\2–Preliminary Plans\e–Exhibits\7724_Wetlands Exhibits.dwg Oct 22, 2025 – 3:42pm

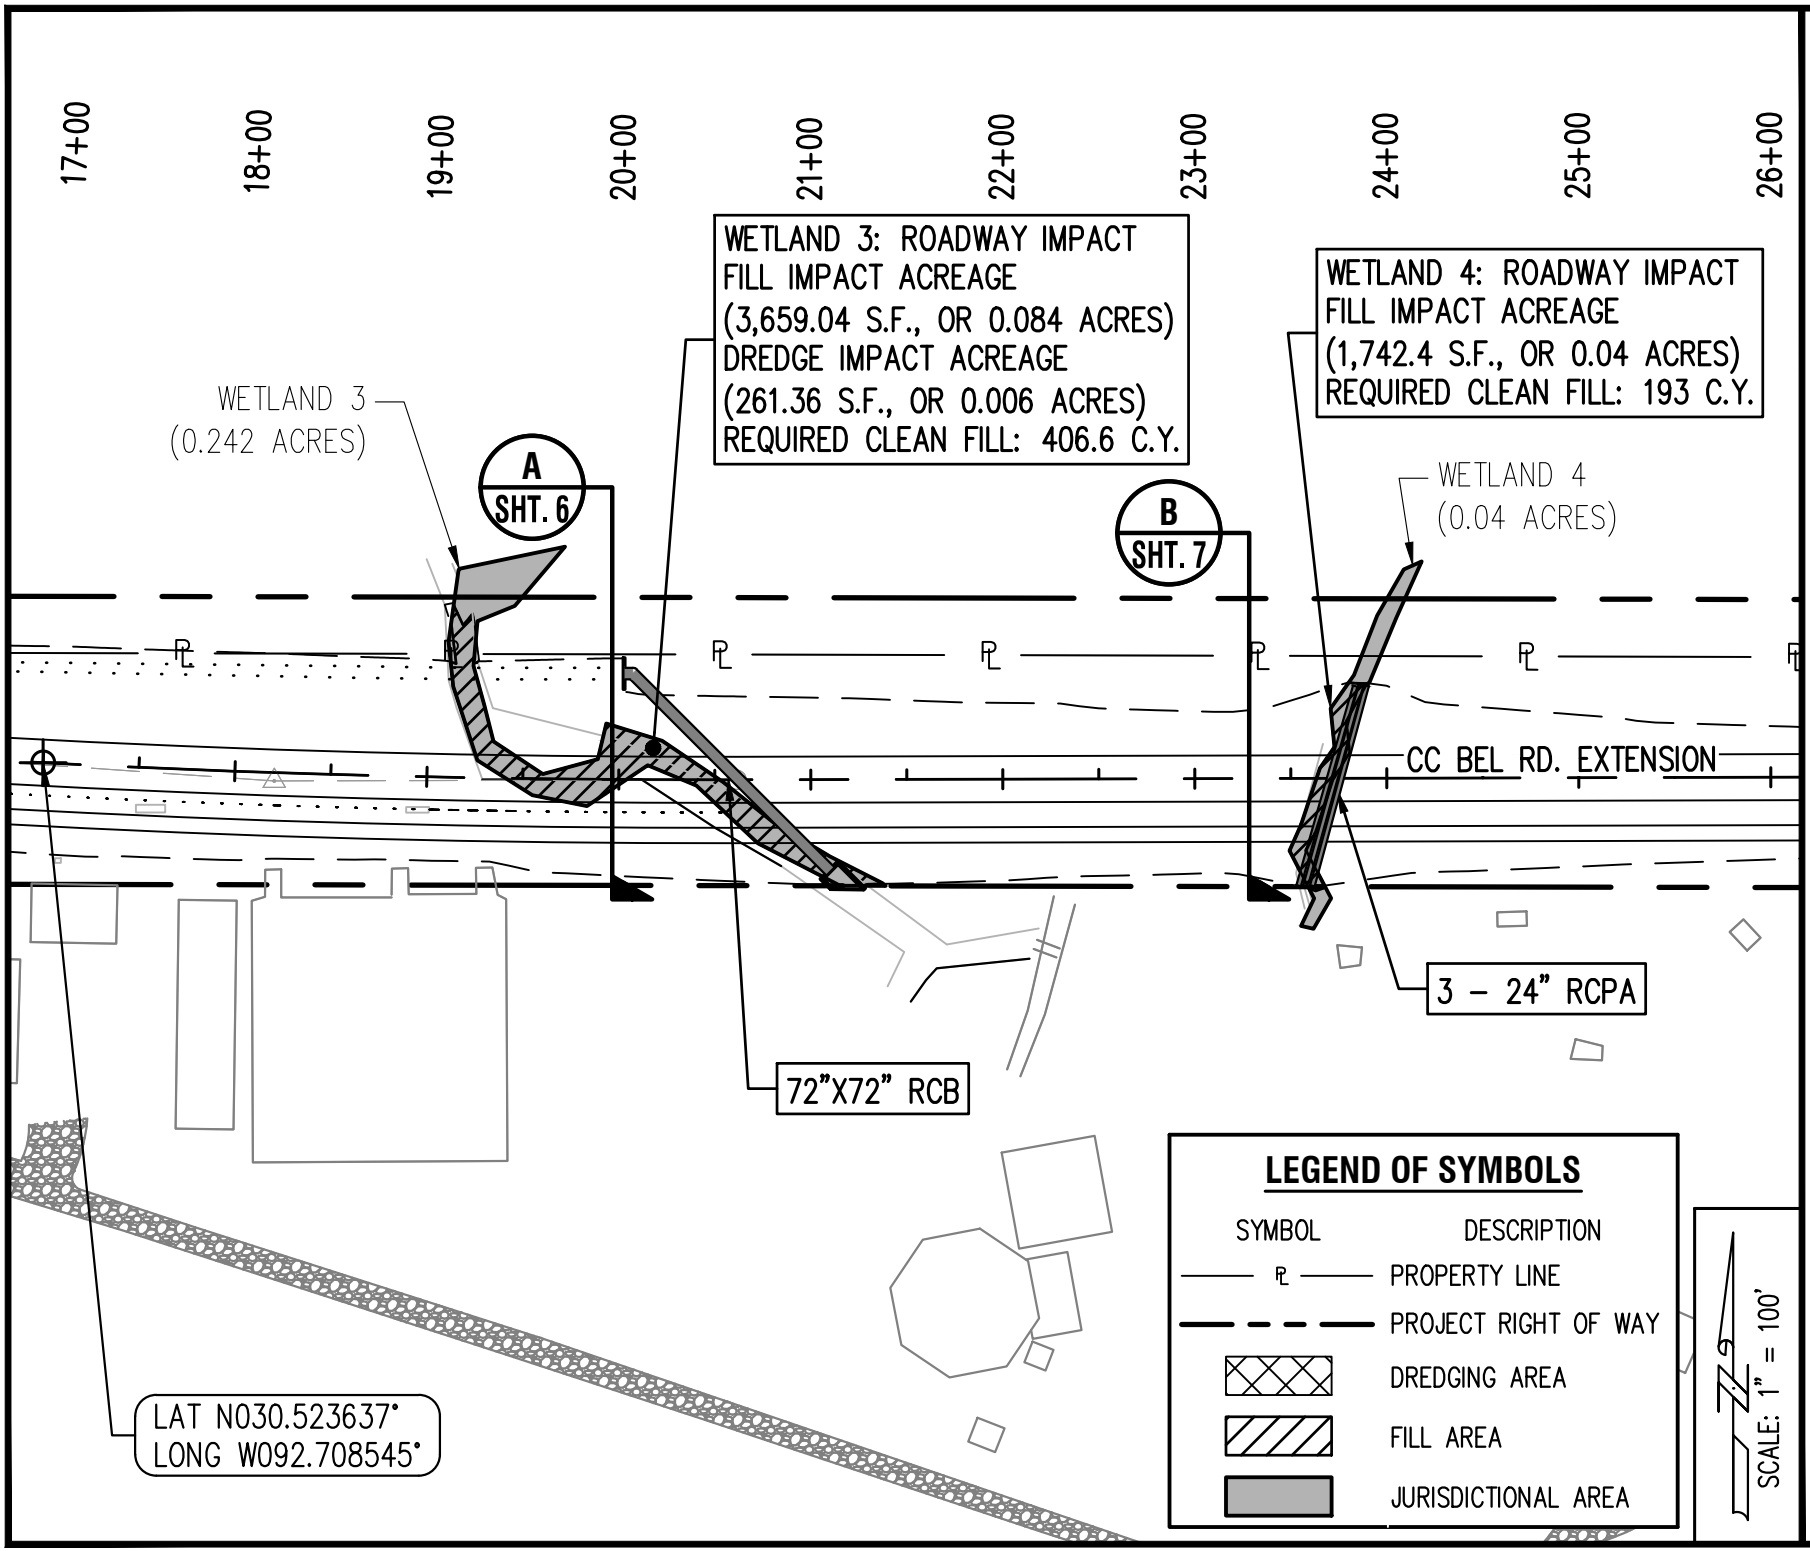

FIGURE NO.
SHT. 2

COUSHATTA TRIBE OF LOUISIANA
EXTENSION OF CC BEL ROAD
WETLAND EXHIBIT

Meyer, Meyer, LaCroix & Hixson, Inc.
Engineers & Land Surveyors
100 Engineer Place, Alexandria, LA 71303
Phone: (318) 448-0888 - Fax: (318) 448-0885

ALEXANDRIA – RUSTON

S:\7501 – 8000\7724 – Coushatta Tribe Evacuation Route\2-Preliminary Plans\e-Exhibits\7724_Wetlands Exhibits.dwg Oct 22, 2025 – 3:43pm

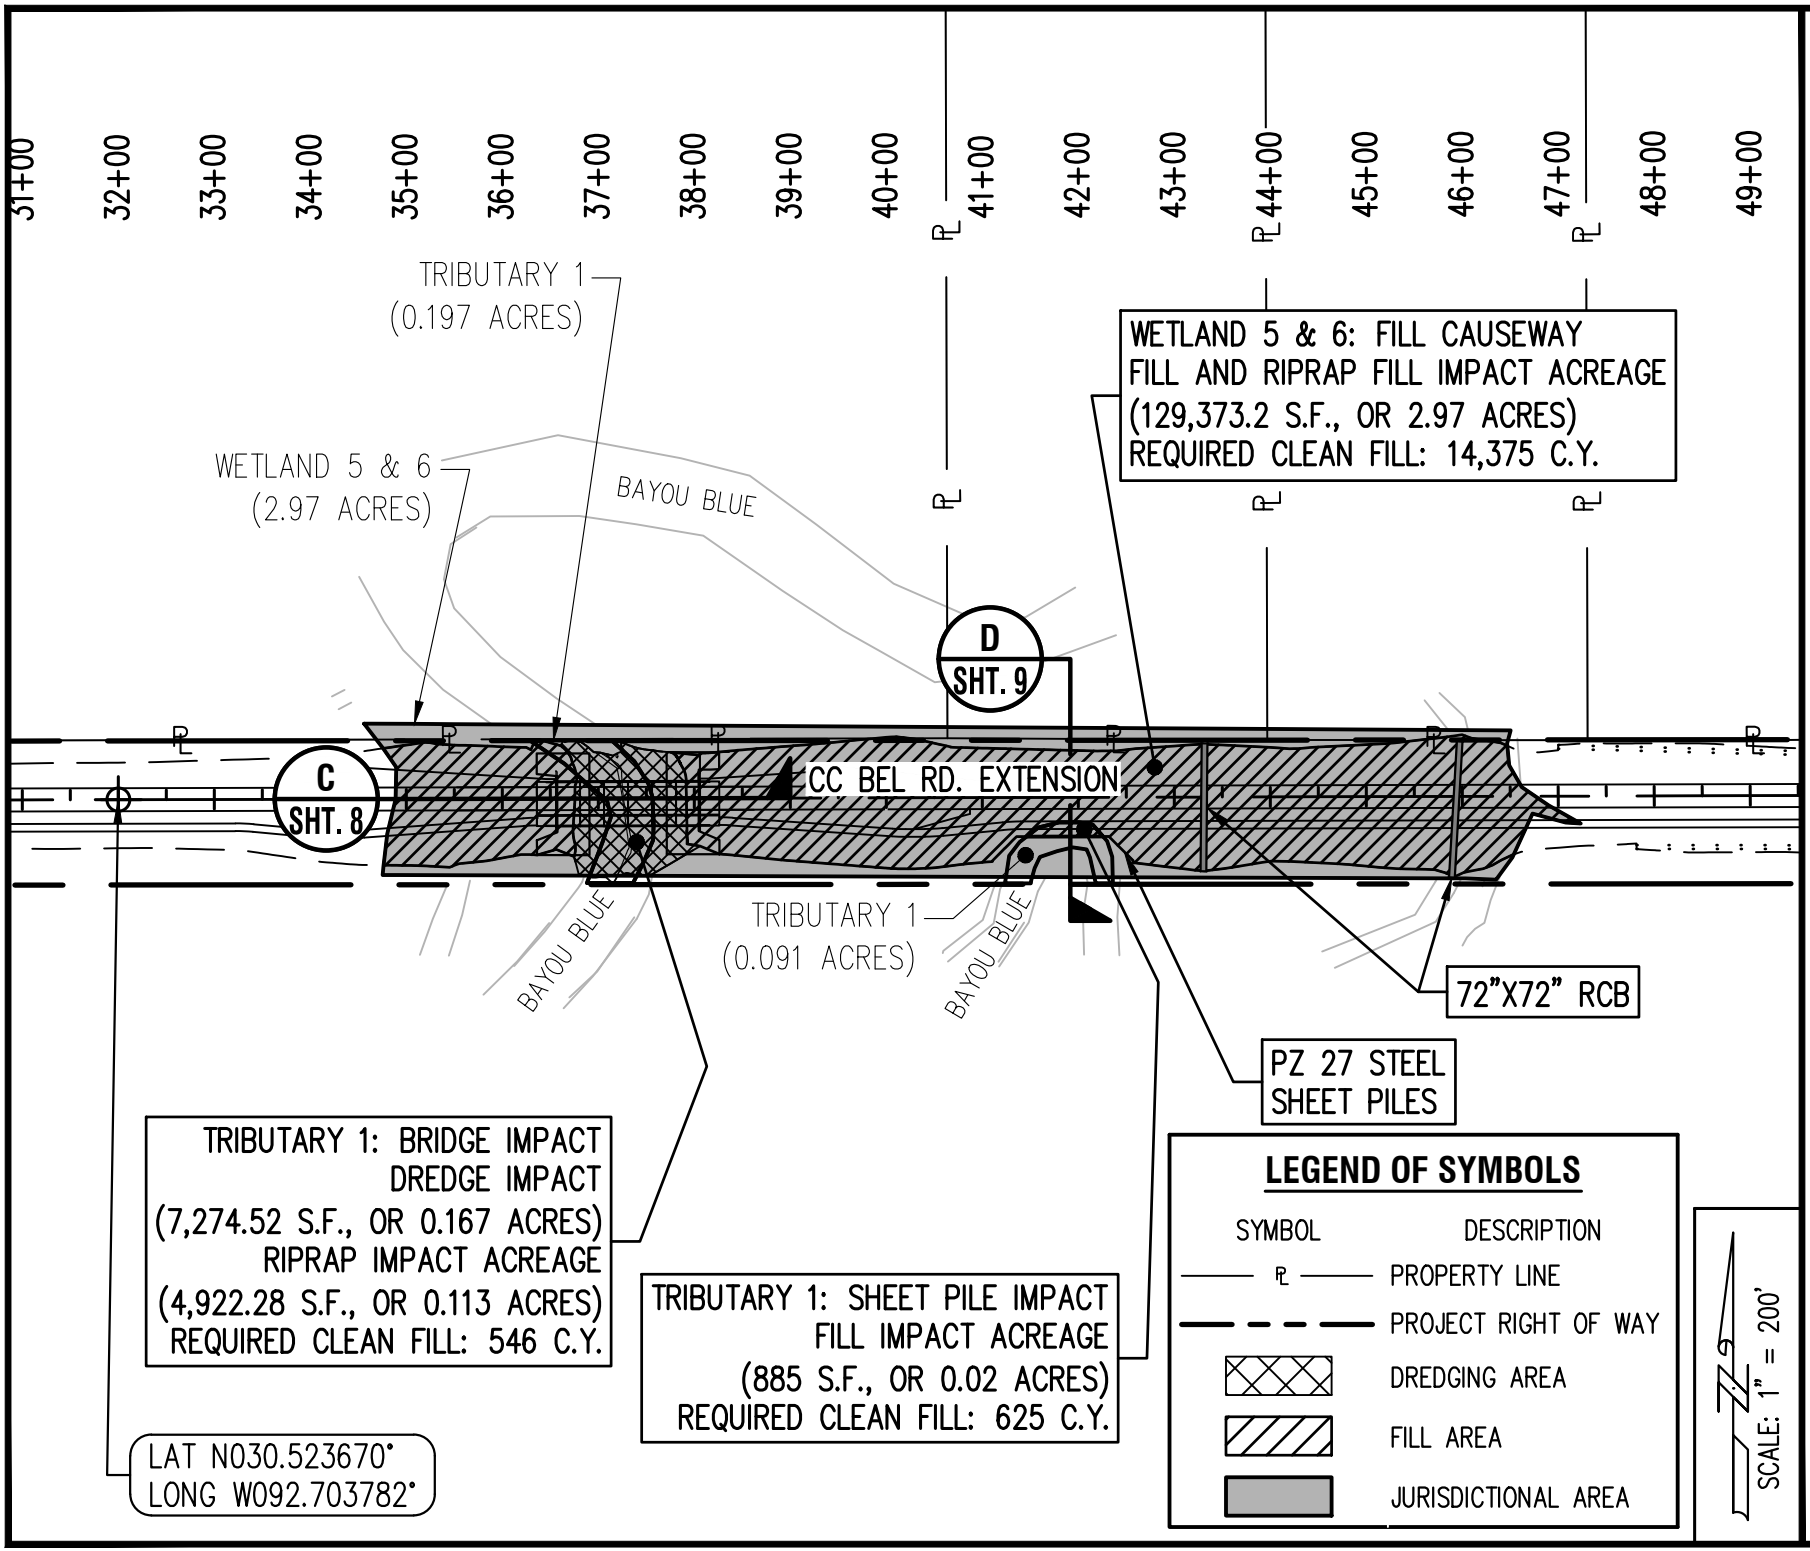

FIGURE NO.
SHT. 3

COUSHATTA TRIBE OF LOUISIANA
EXTENSION OF CC BEL ROAD
WETLAND EXHIBIT

Meyer, Meyer, LaCroix & Hixson, Inc.
Engineers & Land Surveyors
100 Engineer Place, Alexandria, LA 71303
Phone: (318) 448-0888 - Fax: (318) 448-0885

ALEXANDRIA – RUSTON

S:\7501 – 8000\7724 – Coushatta Tribe Evacuation Route\2-Preliminary Plans\e-Exhibits\7724_Wetlands Exhibits.dwg Oct 22, 2025 – 3:43pm

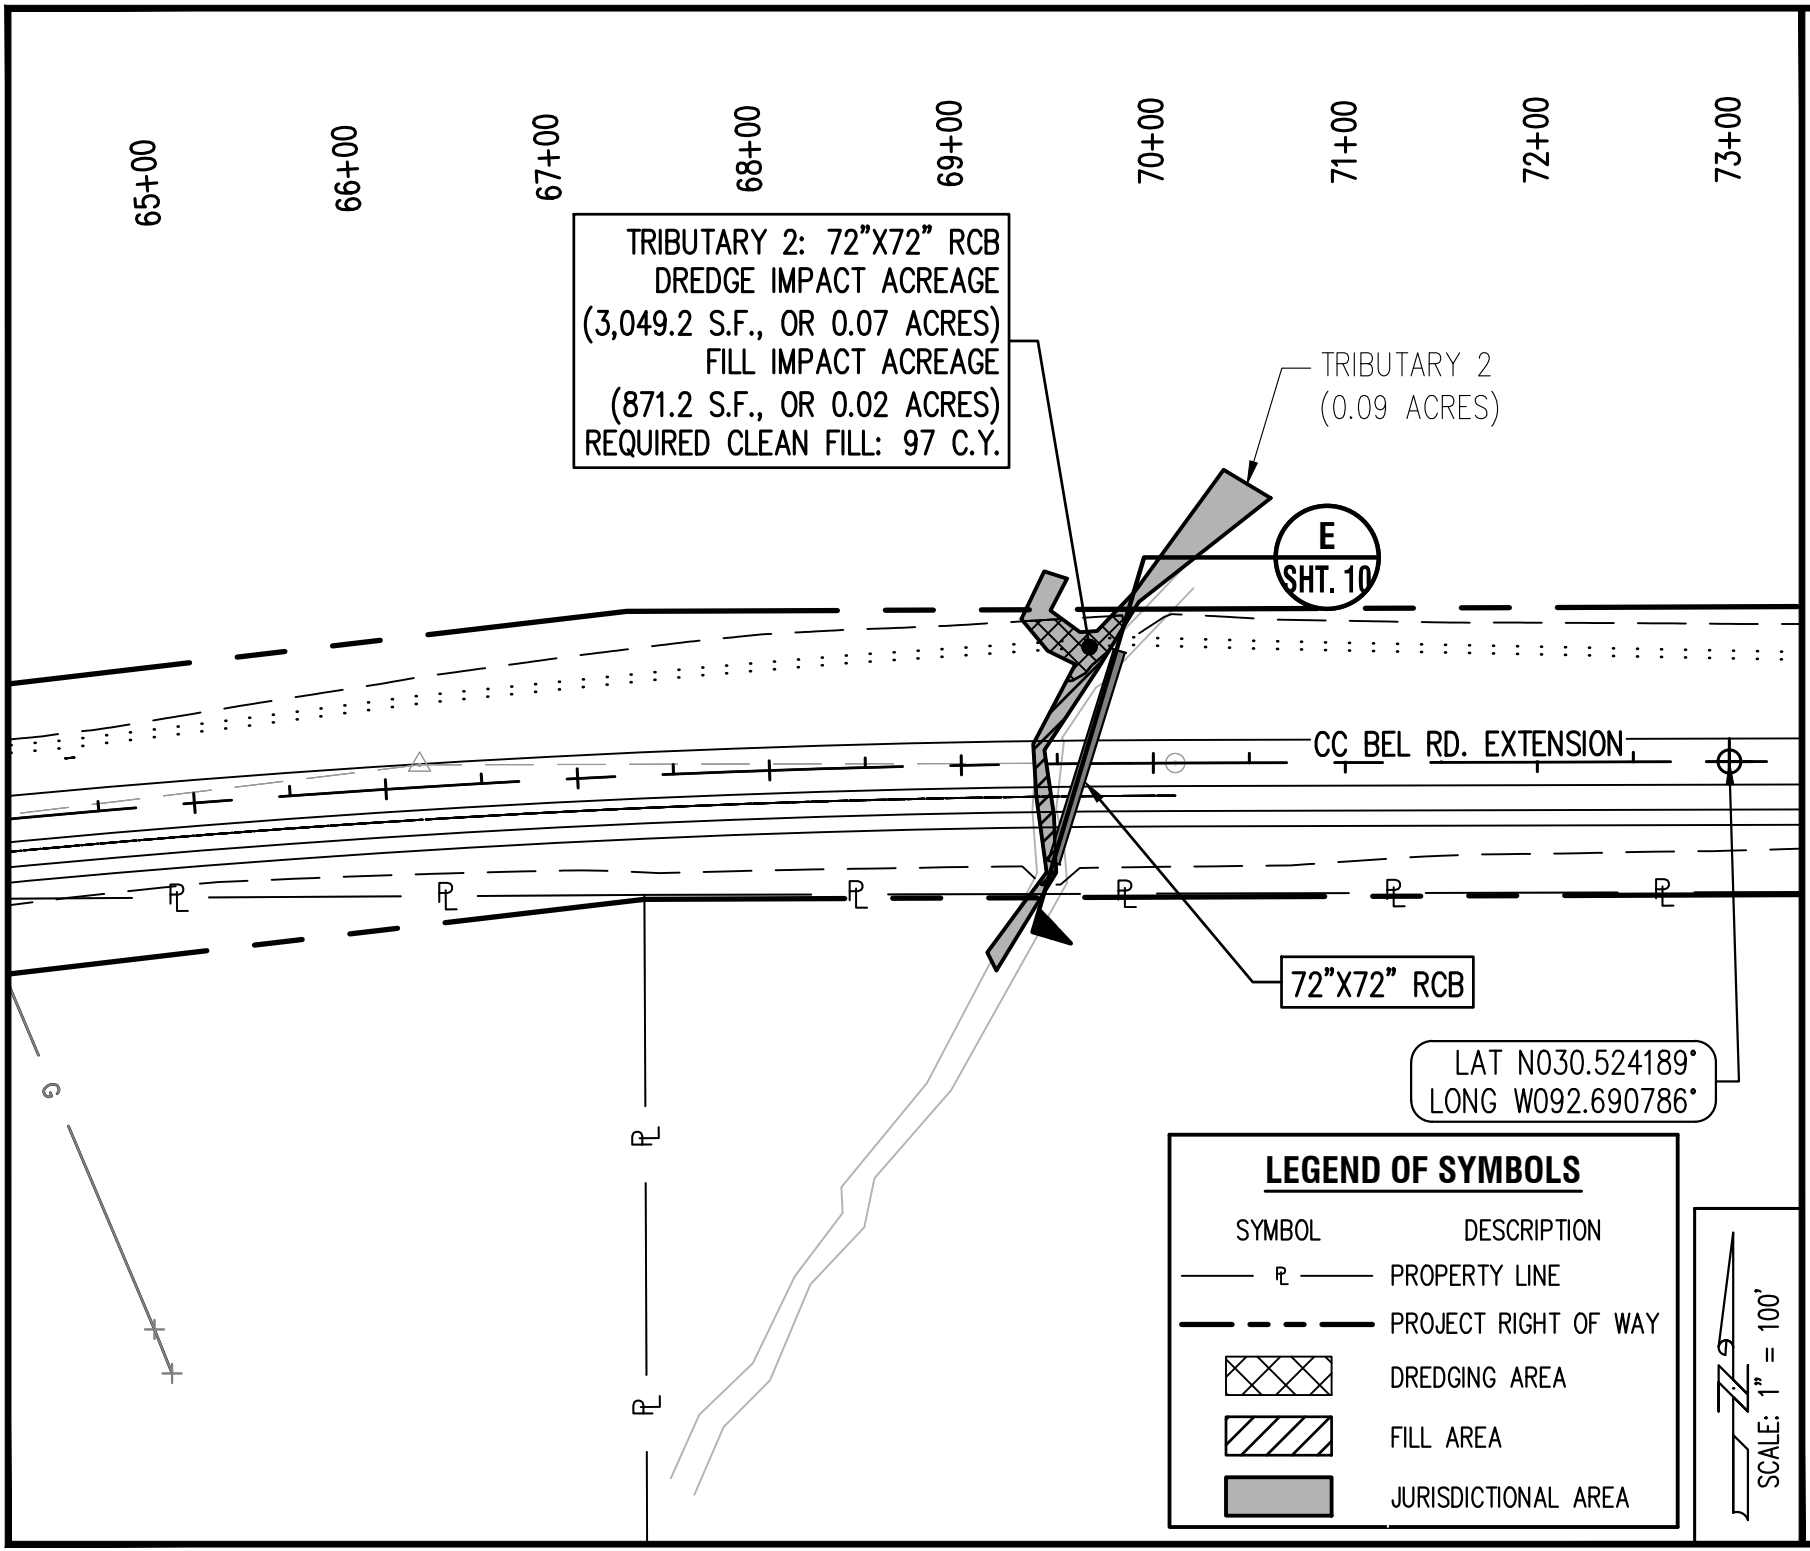

FIGURE NO.
SHT. 4

COUSHATTA TRIBE OF LOUISIANA
EXTENSION OF CC BEL ROAD
WETLAND EXHIBIT

Meyer, Meyer, LaCroix & Hixson, Inc.
Engineers & Land Surveyors
100 Engineer Place, Alexandria, LA 71303
Phone: (318) 448-0888 - Fax: (318) 448-0885

ALEXANDRIA – RUSTON

S:\7501 – 8000\7724 – Coushatta Tribe Evacuation Route\2-Preliminary Plans\e-Exhibits\7724_Wetlands Exhibits.dwg Oct 22, 2025 – 3:43pm

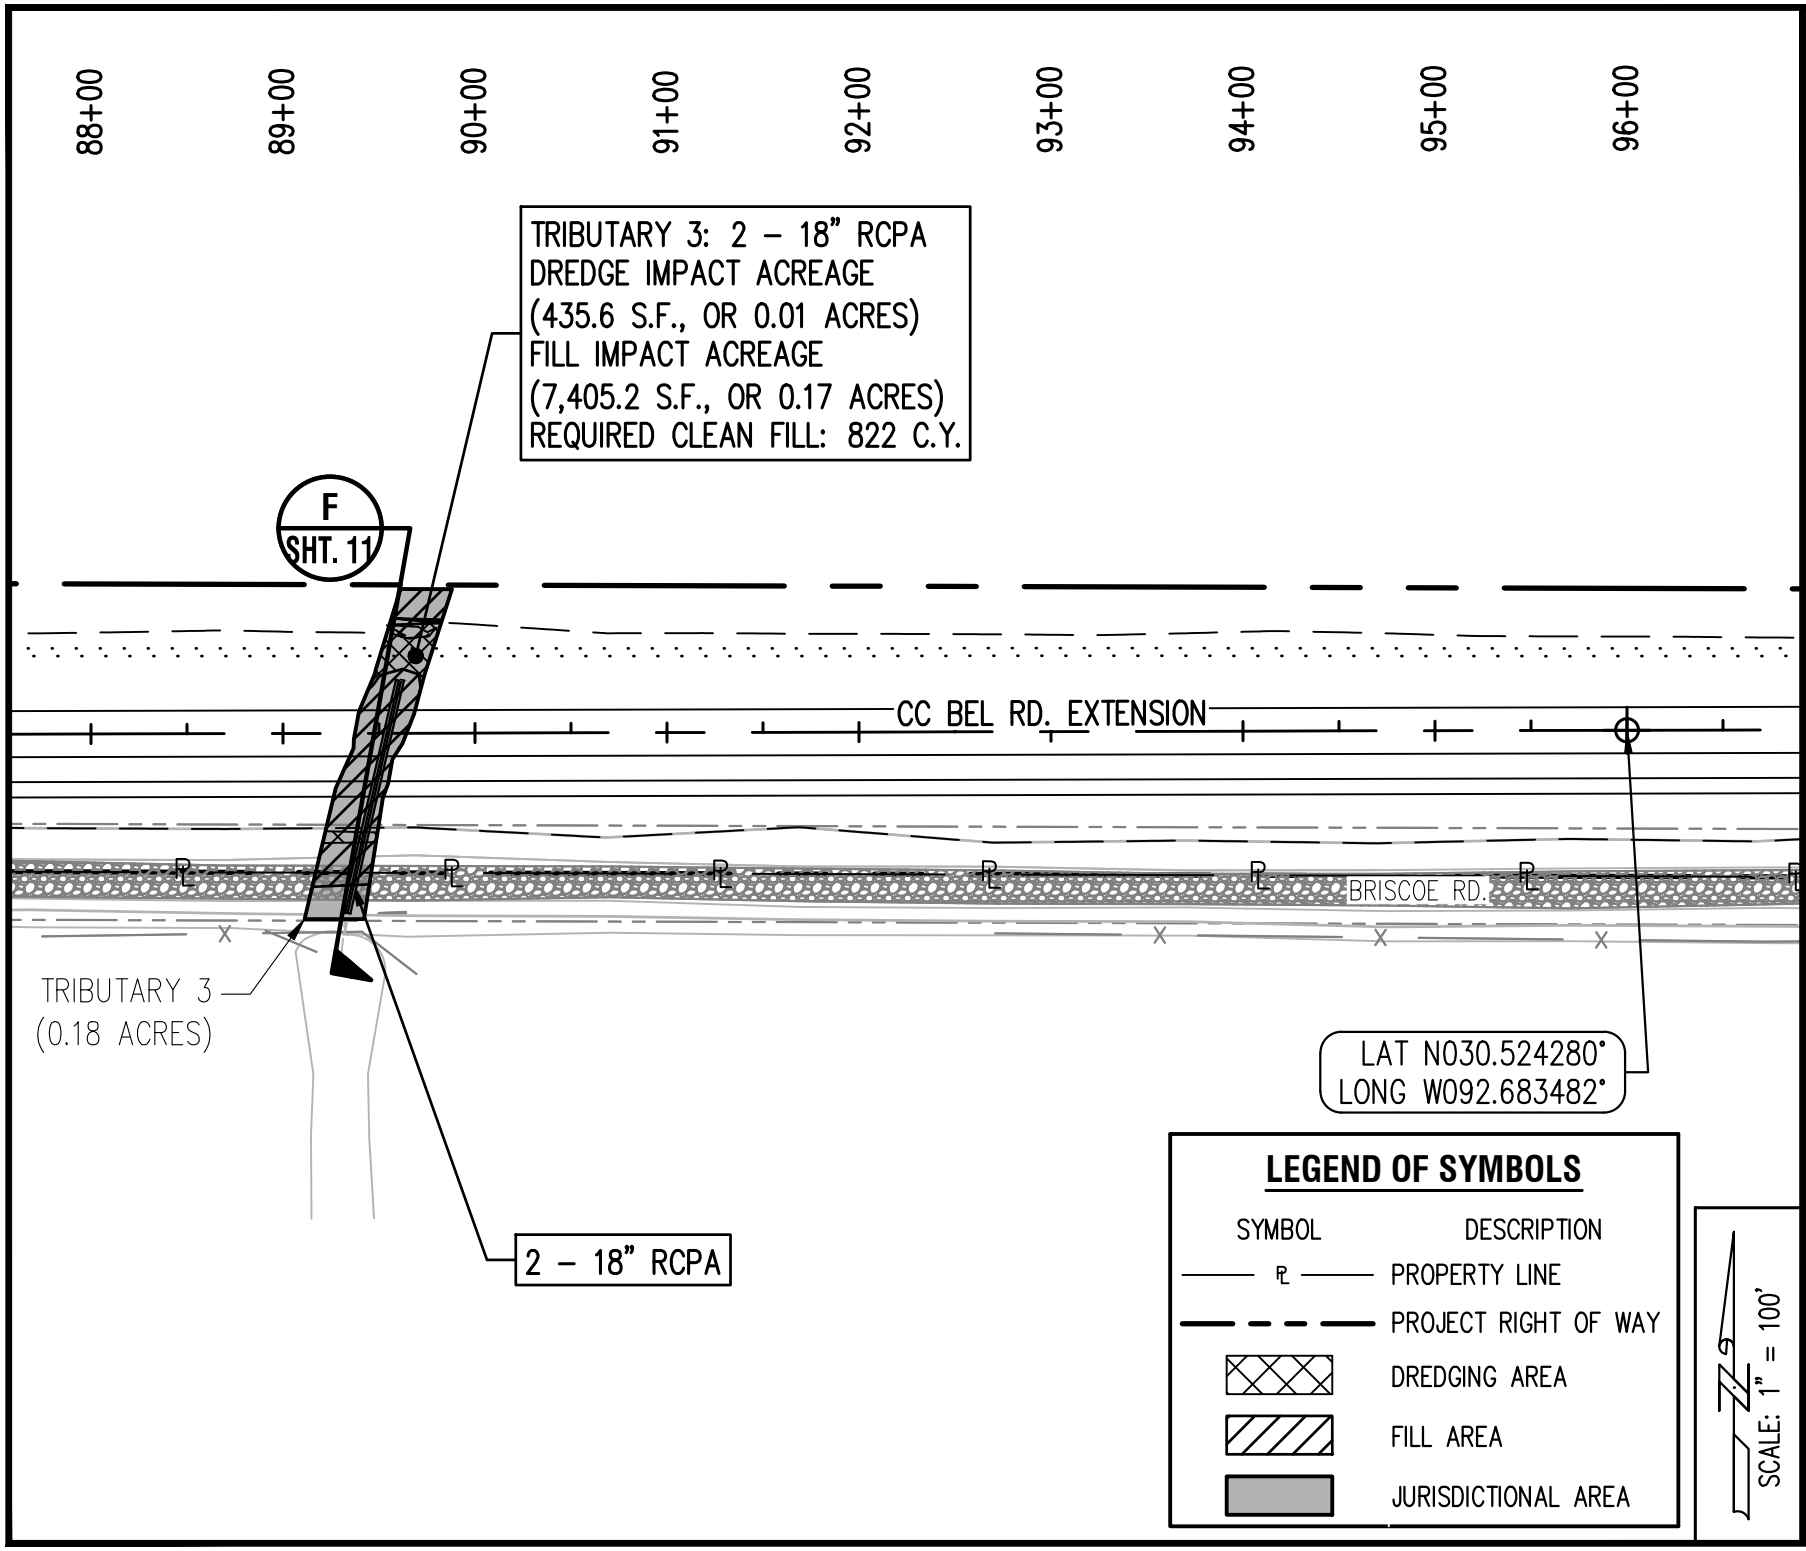

FIGURE NO.
SHT. 5

COUSHATTA TRIBE OF LOUISIANA
EXTENSION OF CC BEL ROAD
WETLAND EXHIBIT

Meyer, Meyer, LaCroix & Hixson, Inc.
Engineers & Land Surveyors
100 Engineer Place, Alexandria, LA 71303
Phone: (318) 448-0888 - Fax: (318) 448-0885

ALEXANDRIA – RUSTON

S:\7501 – 8000\7724 – Coushatta Tribe Evacuation Route\2–Preliminary Plans\e–Exhibits\7724 Wetlands Exhibits.dwg Oct 22, 2025 – 3:44pm

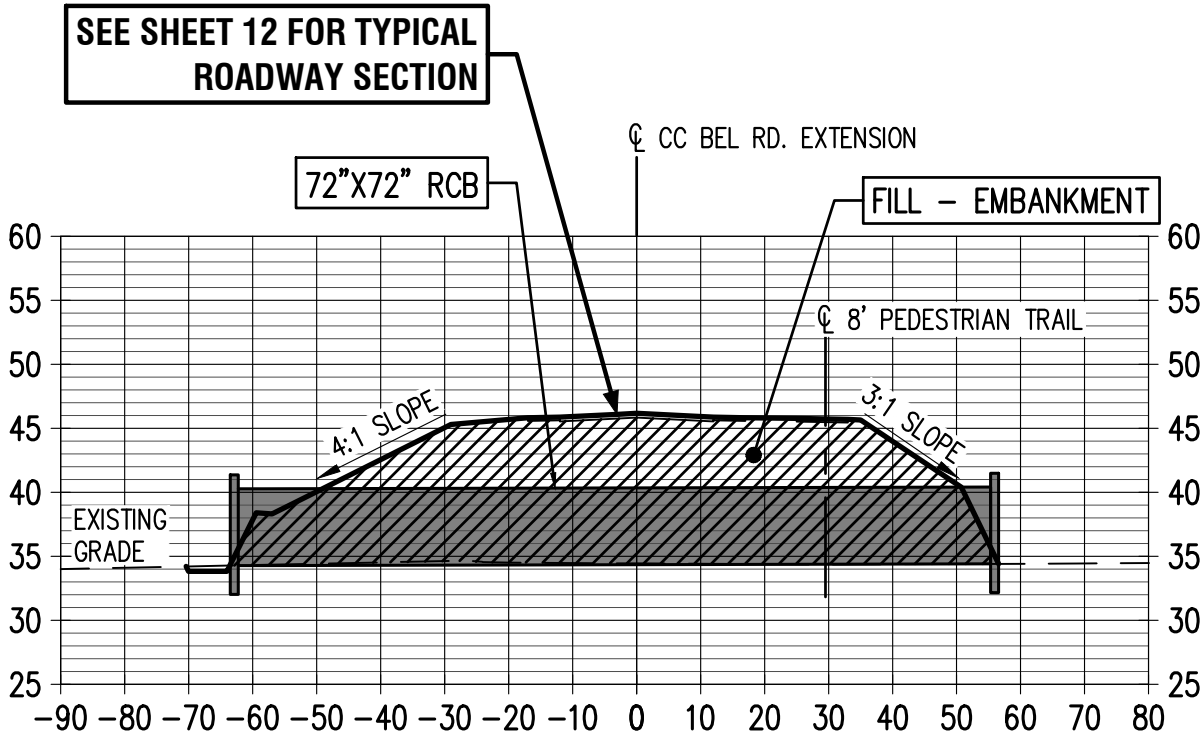

A SHT. 6 **SECTION**

SCALE: 1" = 30' HOR.
1" = 15' VER.

0 15' 30' 60'

SCALE: 1" = 30'–0"

LEGEND OF SYMBOLS

SYMBOL	DESCRIPTION
	DREDGING
	FILL

FIGURE NO. SHT. 6

COUSHATTA TRIBE OF LOUISIANA
EXTENSION OF CC BEL ROAD
WETLAND EXHIBIT

Meyer, Meyer, LaCroix & Hixson, Inc.
Engineers & Land Surveyors
100 Engineer Place, Alexandria, LA 71303
Phone: (318) 448-0888 - Fax: (318) 448-0885

ALEXANDRIA – RUSTON

S:\7501 – 8000\7724 – Coushatta Tribe Evacuation Route\2–Preliminary Plans\e–Exhibits\7724_Wetlands Exhibits.dwg Oct 22, 2025 – 3:44pm

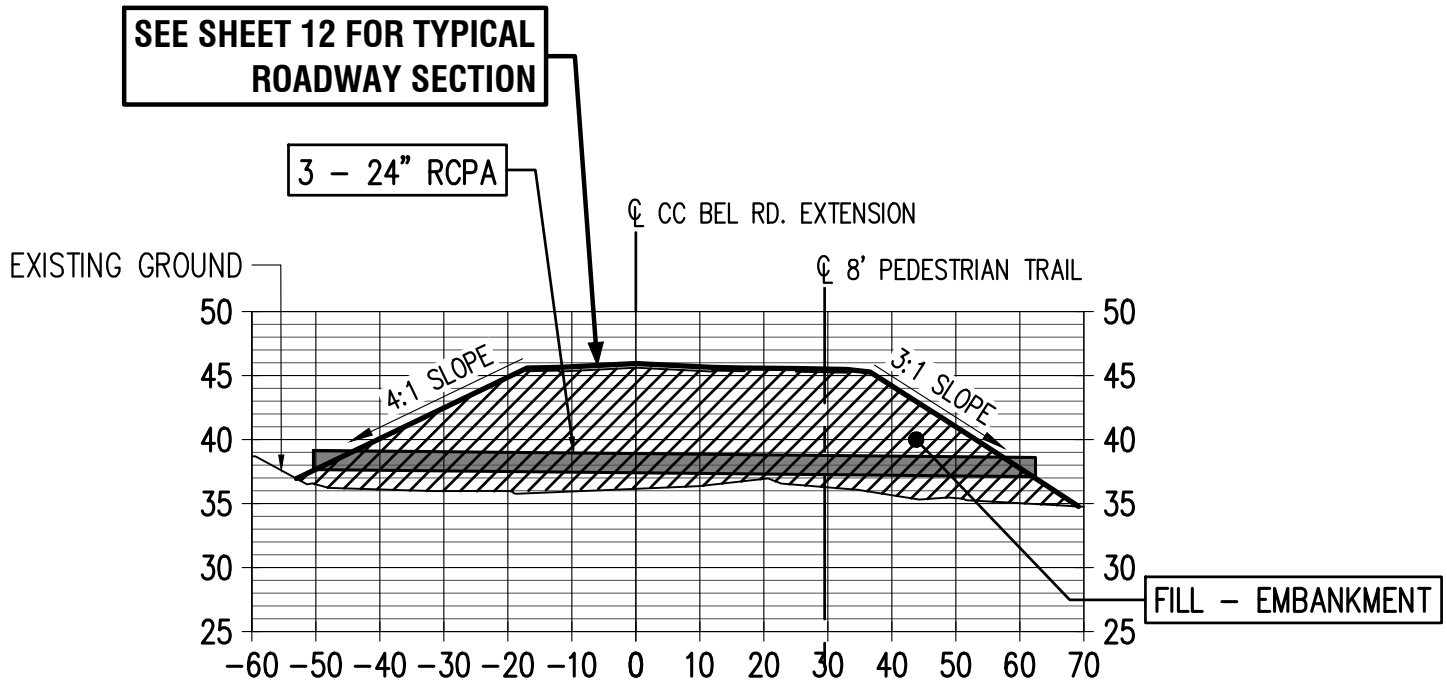

B / SHT. 7 **SECTION**

SCALE: 1" = 30' HOR.
1" = 15' VER.

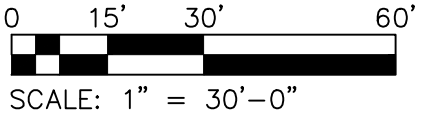

LEGEND OF SYMBOLS

SYMBOL	DESCRIPTION
	DREDGING
	FILL

FIGURE NO. SHT. 7

COUSHATTA TRIBE OF LOUISIANA
EXTENSION OF CC BEL ROAD
WETLAND EXHIBIT

Meyer, Meyer, LaCroix & Hixson, Inc.
Engineers & Land Surveyors
100 Engineer Place, Alexandria, LA 71303
Phone: (318) 448-0888 - Fax: (318) 448-0885

ALEXANDRIA – RUSTON

S:\7501 – 8000\7724 – Coushatta Tribe Evacuation Route\2–Preliminary Plans\e–Exhibits\7724_Wetlands Exhibits.dwg Oct 22, 2025 – 3:44pm

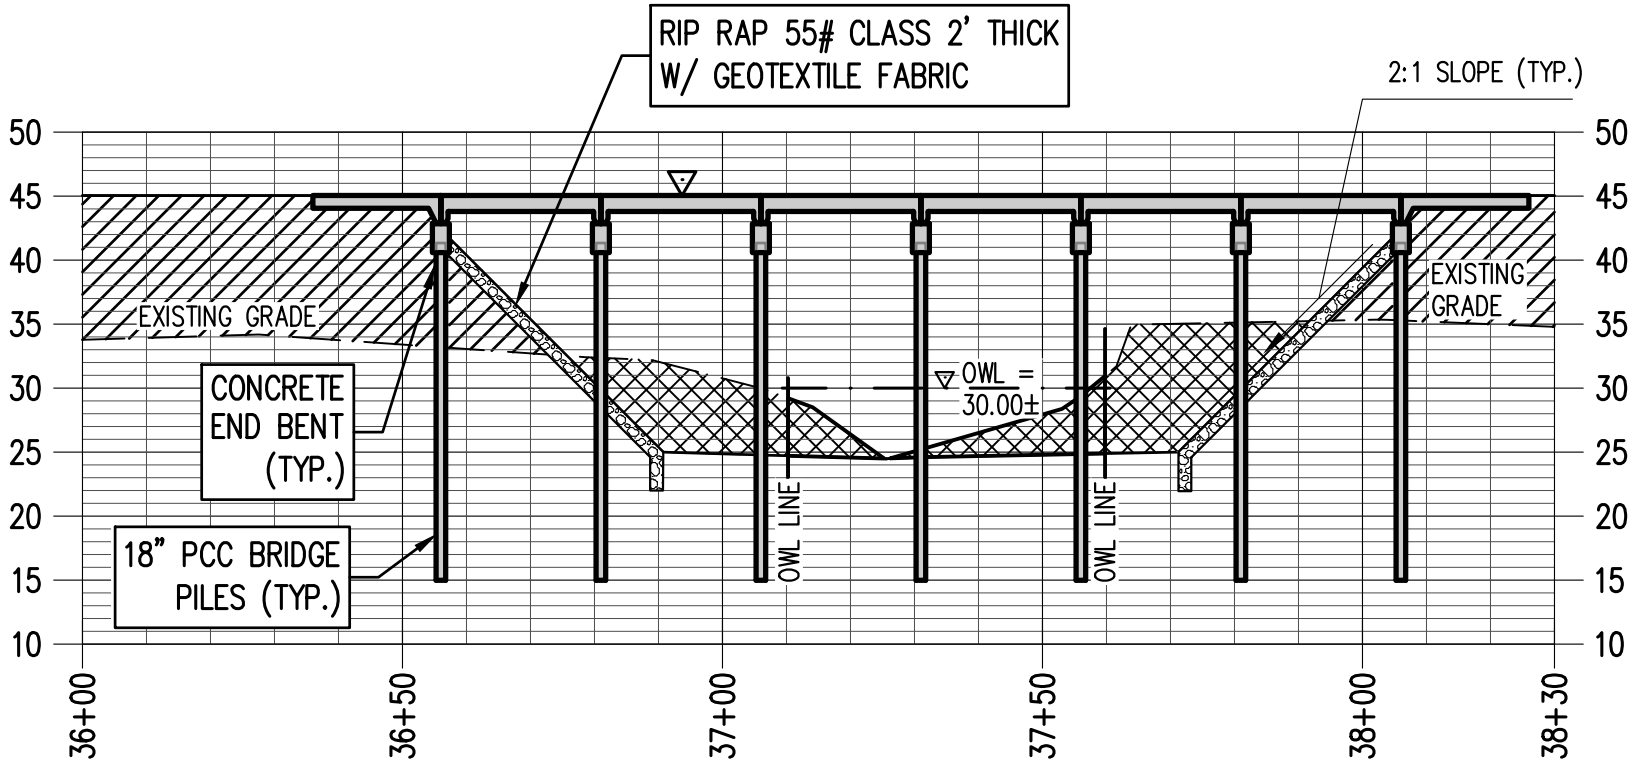

C / SHT. 8 SECTION

SCALE: 1" = 30' HOR.
1" = 15' VER.

0 15' 30' 60'
SCALE: 1" = 30'-0"

LEGEND OF SYMBOLS

SYMBOL	DESCRIPTION
	CLEAN RIP RAP
	DREDGING
	FILL

FIGURE NO. SHT. 8

COUSHATTA TRIBE OF LOUISIANA
EXTENSION OF CC BEL ROAD
WETLAND EXHIBIT

Meyer, Meyer, LaCroix & Hixson, Inc.
Engineers & Land Surveyors
100 Engineer Place, Alexandria, LA 71303
Phone: (318) 448-0888 - Fax: (318) 448-0885

ALEXANDRIA – RUSTON

S:\7501 – 8000\7724 – Coushatta Tribe Evacuation Route\2-Preliminary Plans\e-Exhibits\7724_Wetlands Exhibits.dwg Oct 22, 2025 – 3:45pm

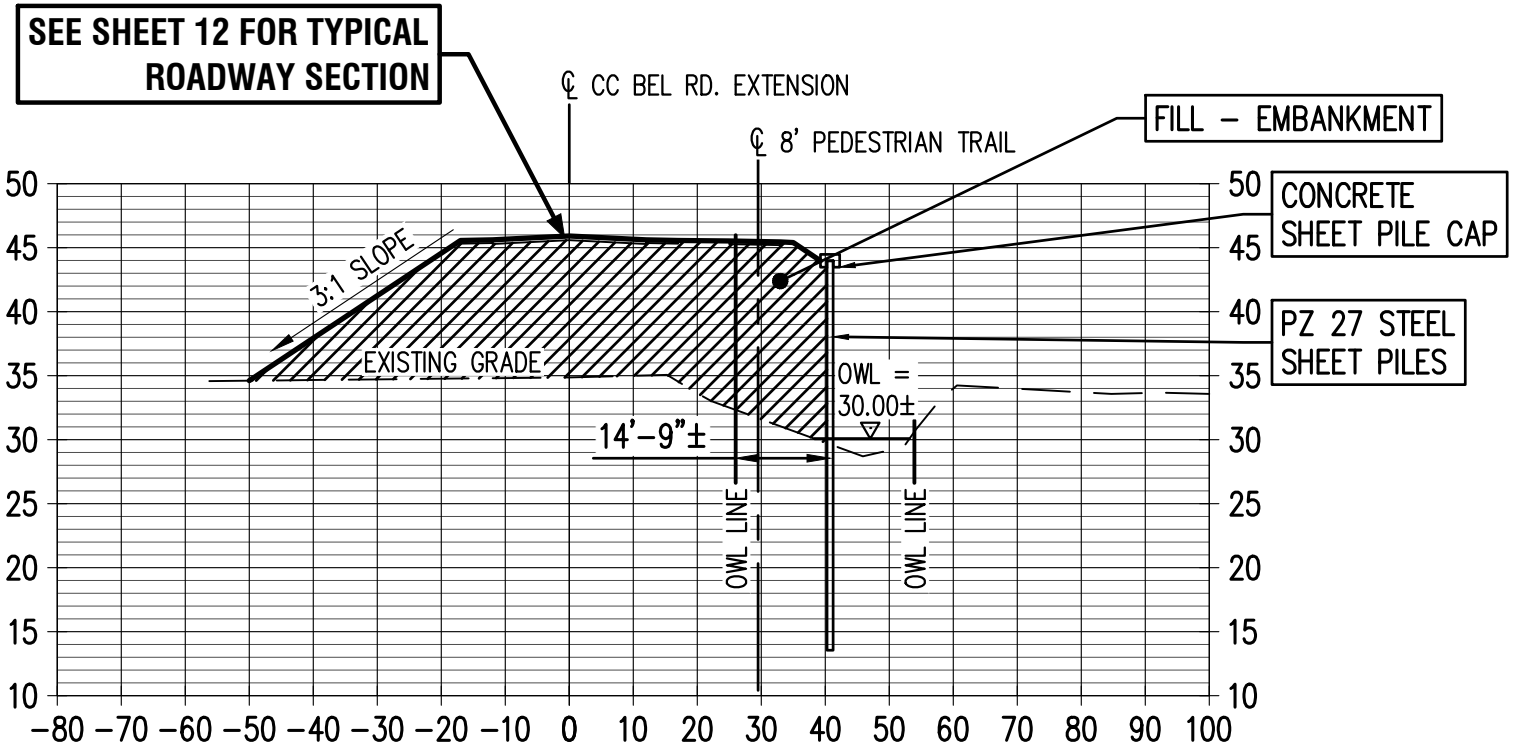

D SHT. 9 SECTION

SCALE: 1" = 30' HOR.
1" = 15' VER.

0 15' 30' 60'
SCALE: 1" = 30'–0"

LEGEND OF SYMBOLS

SYMBOL	DESCRIPTION
	DREDGING
	FILL

FIGURE NO. SHT. 9

COUSHATTA TRIBE OF LOUISIANA
EXTENSION OF CC BEL ROAD
WETLAND EXHIBIT

Meyer, Meyer, LaCroix & Hixson, Inc.
Engineers & Land Surveyors
100 Engineer Place, Alexandria, LA 71303
Phone: (318) 448-0888 - Fax: (318) 448-0885

ALEXANDRIA – RUSTON

S:\7501 – 8000\7724 – Coushatta Tribe Evacuation Route\2–Preliminary Plans\e–Exhibits\7724_Wetlands Exhibits.dwg Oct 22, 2025 – 3:45pm

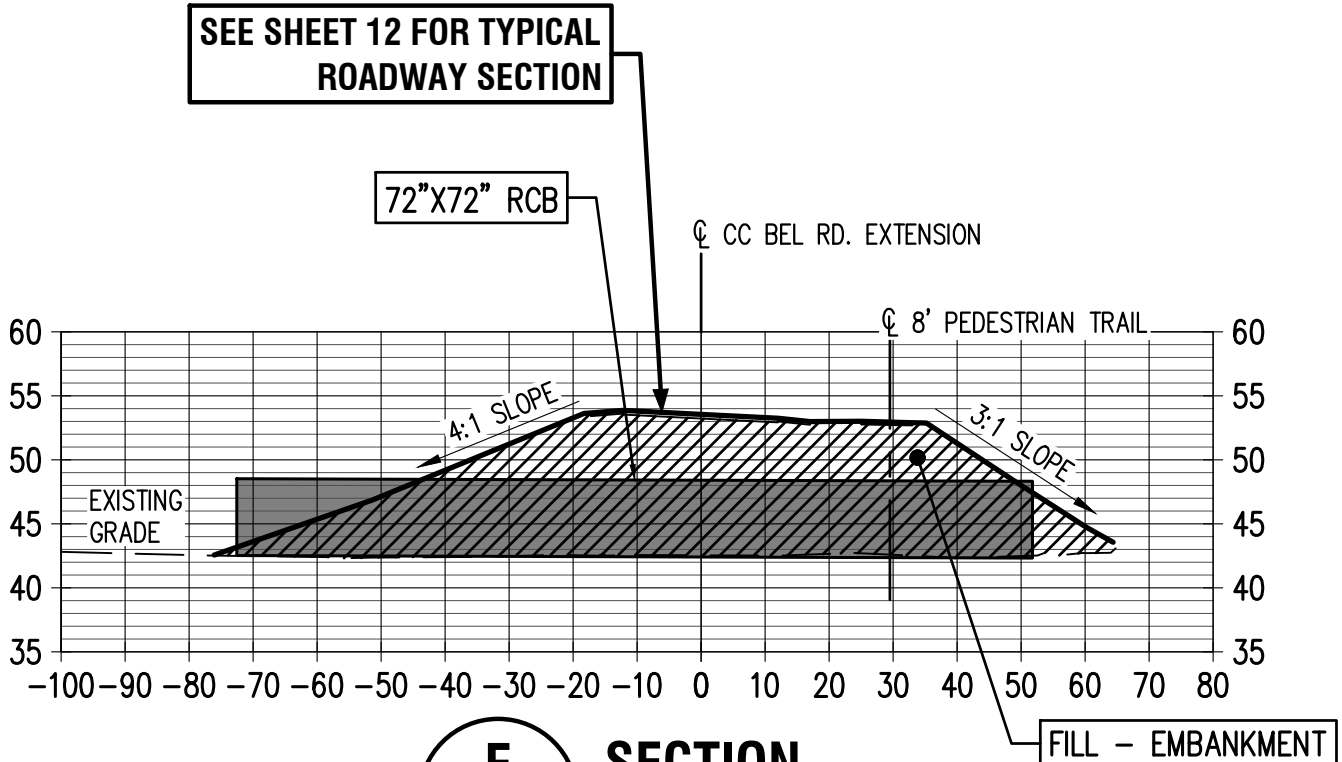

E SHT. 10 SECTION

SCALE: 1" = 30' HOR.
1" = 15' VER.

0 15' 30' 60'
SCALE: 1" = 30'–0"

LEGEND OF SYMBOLS

SYMBOL	DESCRIPTION
	DREDGING
	FILL

FIGURE NO. SHT. 10

COUSHATTA TRIBE OF LOUISIANA
EXTENSION OF CC BEL ROAD
WETLAND EXHIBIT

Meyer, Meyer, LaCroix & Hixson, Inc.
Engineers & Land Surveyors
100 Engineer Place, Alexandria, LA 71303
Phone: (318) 448-0888 - Fax: (318) 448-0885

ALEXANDRIA – RUSTON

S:\7501 – 8000\7724 – Coushatta Tribe Evacuation Route\2–Preliminary Plans\e–Exhibits\7724_Wetlands Exhibits.dwg Oct 22, 2025 – 3:45pm

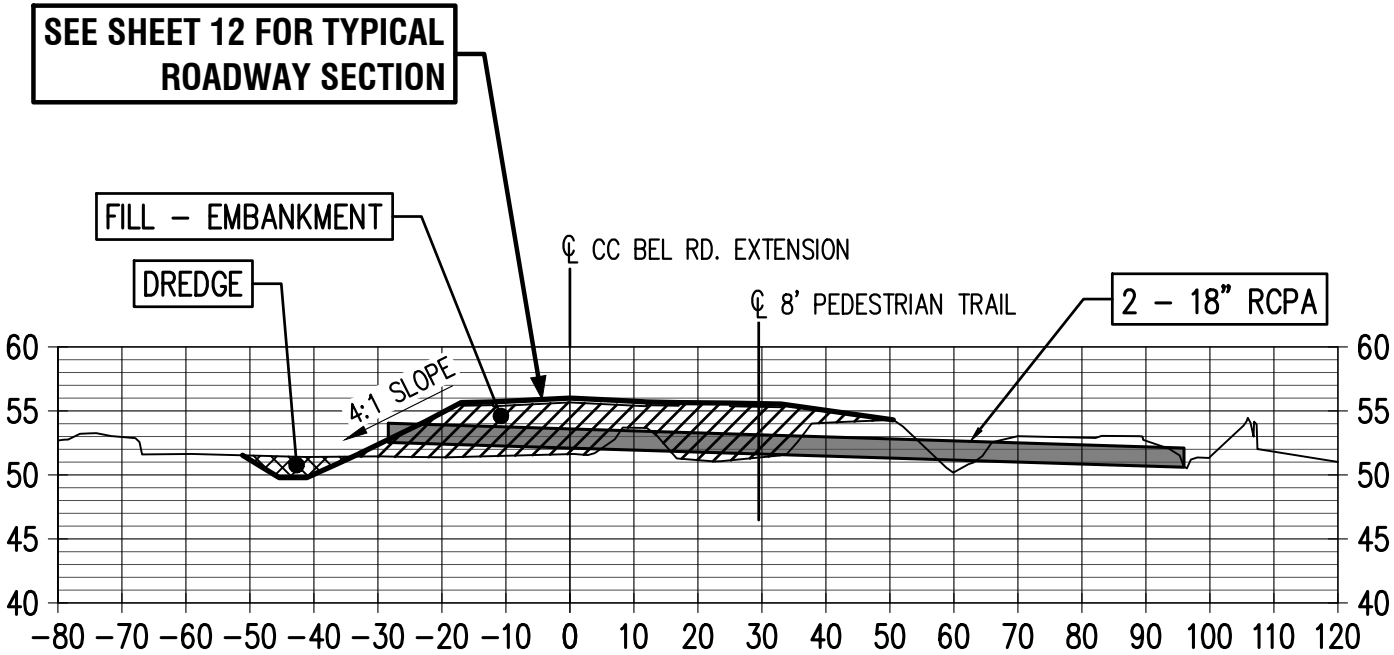

F SECTION

SHT. 11

SCALE: 1" = 30' HOR.
1" = 15' VER.

0 15' 30' 60'

SCALE: 1" = 30'–0"

LEGEND OF SYMBOLS

SYMBOL	DESCRIPTION
	DREDGING
	FILL

FIGURE NO. SHT. 11

COUSHATTA TRIBE OF LOUISIANA

EXTENSION OF CC BEL ROAD

WETLAND EXHIBIT

Meyer, Meyer, LaCroix & Hixson, Inc.
Engineers & Land Surveyors
100 Engineer Place, Alexandria, LA 71303
Phone: (318) 448-0888 - Fax: (318) 448-0885

ALEXANDRIA – RUSTON

S:\7501 – 8000\7724 – Coushatta Tribe Evacuation Route\2–Preliminary Plans\e–Exhibits\7724_Wetlands Exhibits.dwg Oct 22, 2025 – 3:46pm

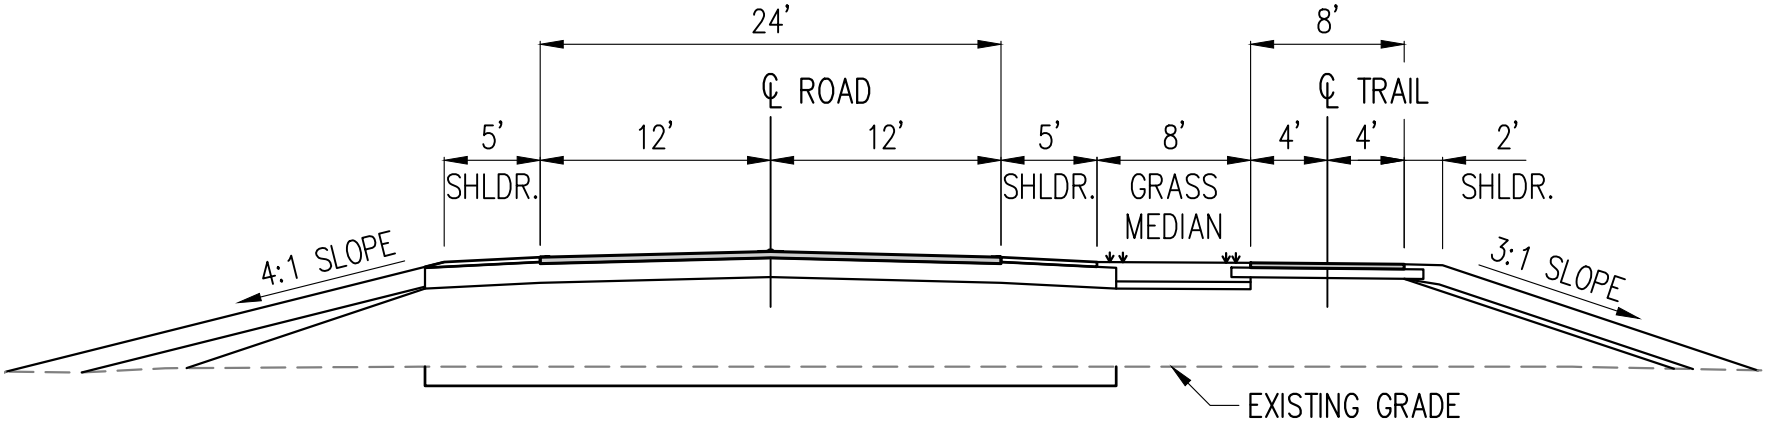

C
SHT. 12

REQUIRED TYPICAL ROAD & TRAIL SECTION

SCALE: N.T.S.

NOTE: COMPLIANT WITH FHWA COMPLETE STREETS INITIATIVE.

FIGURE NO.
SHT. 12

COUSHATTA TRIBE OF LOUISIANA
EXTENSION OF CC BEL ROAD
WETLAND EXHIBIT

Meyer, Meyer, LaCroix & Hixson, Inc.
Engineers & Land Surveyors
100 Engineer Place, Alexandria, LA 71303
Phone: (318) 448-0888 - Fax: (318) 448-0885

ALEXANDRIA – RUSTON

S:\7501 – 8000\7724 – Coushatta Tribe Evacuation Route\2-Preliminary Plans\e-Exhibits\7724_Wetlands Exhibits.dwg Oct 22, 2025 – 3:46pm